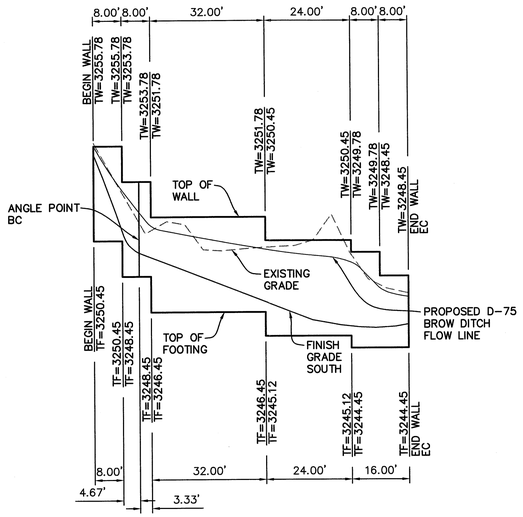

CMU WALL 1 PROFILE

1"=20' HORIZONTAL
1"=4' VERTICAL

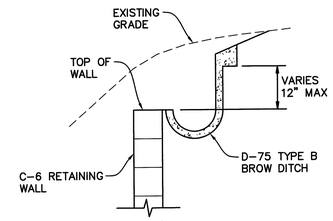

TYPICAL BROW DITCH CATCH POINT BEHIND THE WALL

NO SCALE

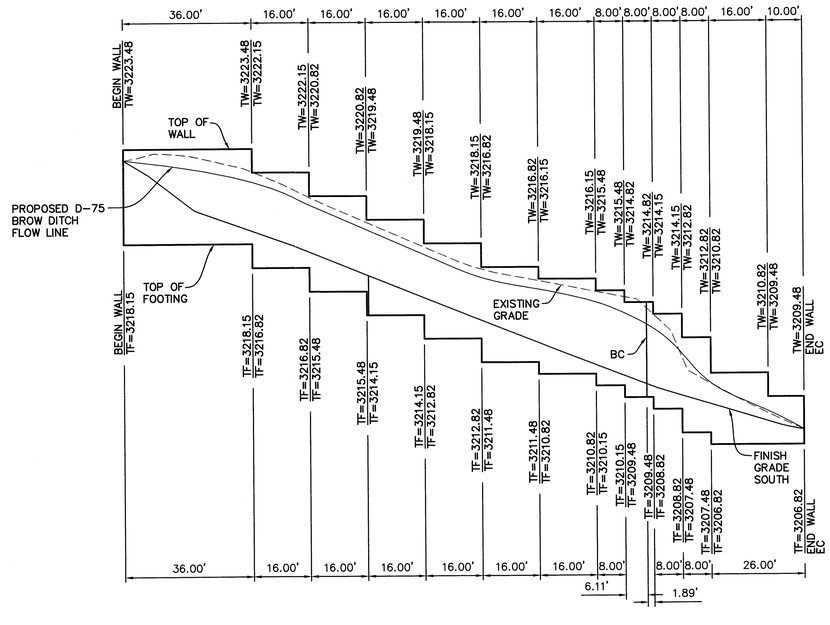

CMU WALL 2 PROFILE

1"=20' HORIZONTAL
1"=4' VERTICAL

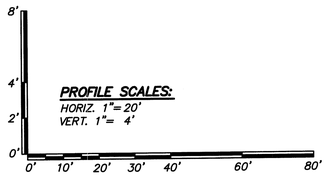

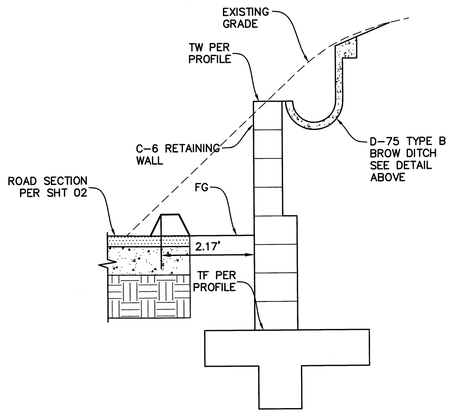

TYPICAL CMU WALL H

NO SCALE

NOTES

1. CMU WALL 1 AND 2 SHALL BE TYPE 6 MASONRY RETAINING WALLS (SDRSD C-6).
2. FOR ADDITIONAL RETAINING WALL NOTES AND DETAILS SEE SDRSD C-7 AND C-8.

REGISTERED PROFESSIONAL ENGINEER
CHRISTOPHER R. RAMER
71833
Exp. 12-31-11
CIVIL
STATE OF CALIFORNIA
3/30/10

NOLTE
BEYOND ENGINEERING

REVISIONS

NO.	WORK DONE	DATE:	BY:	APP'D:

SAN DIEGO GAS & ELECTRIC COMPANY
SAN DIEGO, CALIFORNIA

SUNCREST SUBSTATION ACCESS ROAD

RETAINING WALL PROFILES

DRAWN BY:	DHT	DATE: 3/24/10	SCALE: 1"=20'	W.O.: –	REV.: 0
CHECKED BY:	PJC	DATE: –			
APPROVED BY:	CR	DATE: –	SHEET 34 OF 55	SCR-C-234	
CAD NO.:	IPPVT34	PLOT SCALE: 1=1			

N:\SDB0396001\CADD\USFS\CIVIL\P-PVT\PPVT34