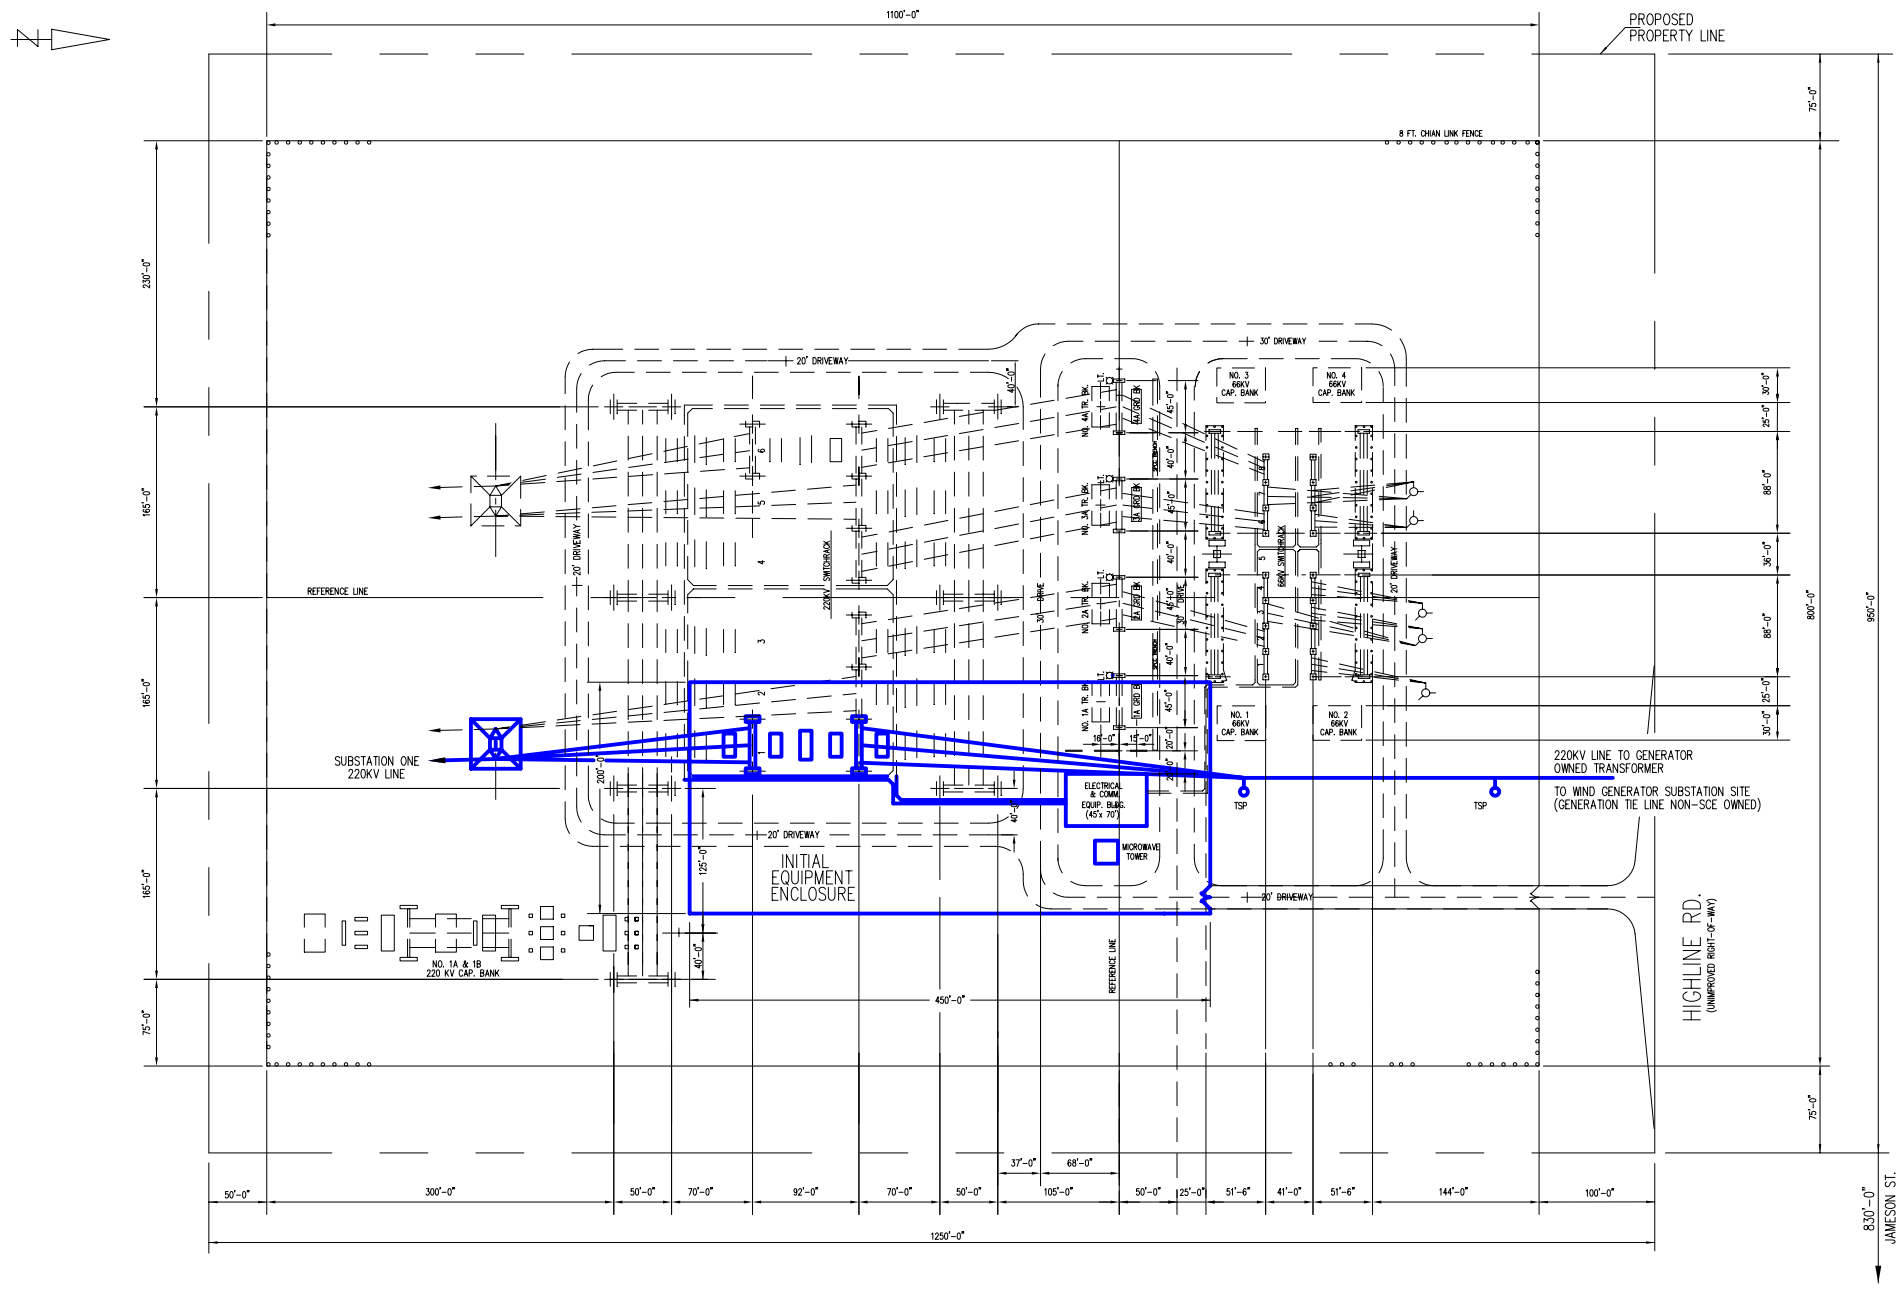

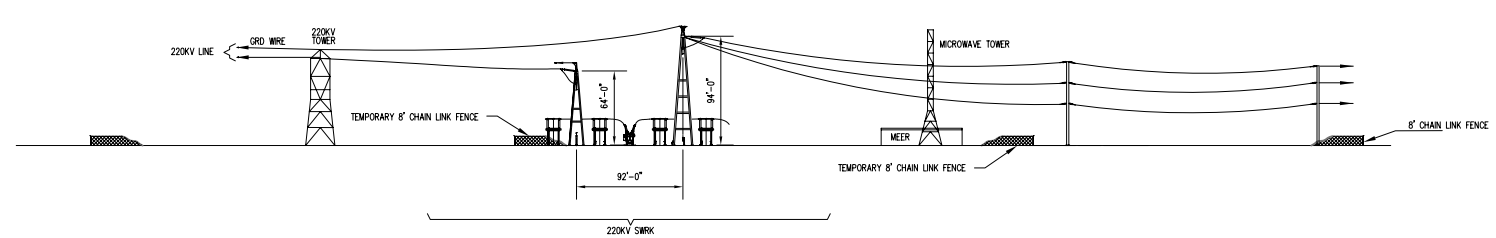

0' 20' 40' 60' 120'
GRAPHIC SCALE

SOUTHERN CALIFORNIA EDISON
An EDISON INTERNATIONAL® Company

Antelope Transmission Project PEA Segments 2 & 3

Figure 3-8. PLOT PLAN OF PROPOSED SUBSTATION TWO

2005

T:\SCE\Antelope-Pardee\segments 2 & 3\Fig 3.8dwg 9/23/05