



**Sycamore-Peñasquitos 230-kV
Transmission Line Project**
Admin Draft EIR
Project Detail: Map 1 of 45

- Legend**
- ★ Access Point
 - Access Road

Map Created: 2/6/2015
Aerial Imagery Captured: 5/3/2010
Scale = 1:3,000

500 Feet

PANORAMA
ENVIRONMENTAL, INC.



Legend
— Access Road



**Sycamore-Peñasquitos 230-kV
Transmission Line Project**
Admin Draft EIR
Project Detail: Map 3 of 45

Legend

Proposed Structures

- 230-kV Tubular Steel/Cable Pole (Dead End)
- Structure with Preliminary Aviation Lighting
- Preliminary Aviation Marker Balls

Existing Structures (To Remove)

- 138-kV Wood Monopole

Transmission Lines

- 230-kV (Proposed Overhead)
- 230-kV (Existing Overhead)


Power Lines

- 138-kV (Reconductor Overhead)
- 69-kV (Existing Overhead)
- Access Road

Work Areas

- Structure Installation/Removal
- Stringing Site
- Staging Yard
- SDG&E Right-of-Way

Map Created: 2/6/2015
Aerial Imagery Captured: 5/3/2010
Scale = 1:3,000
500 Feet

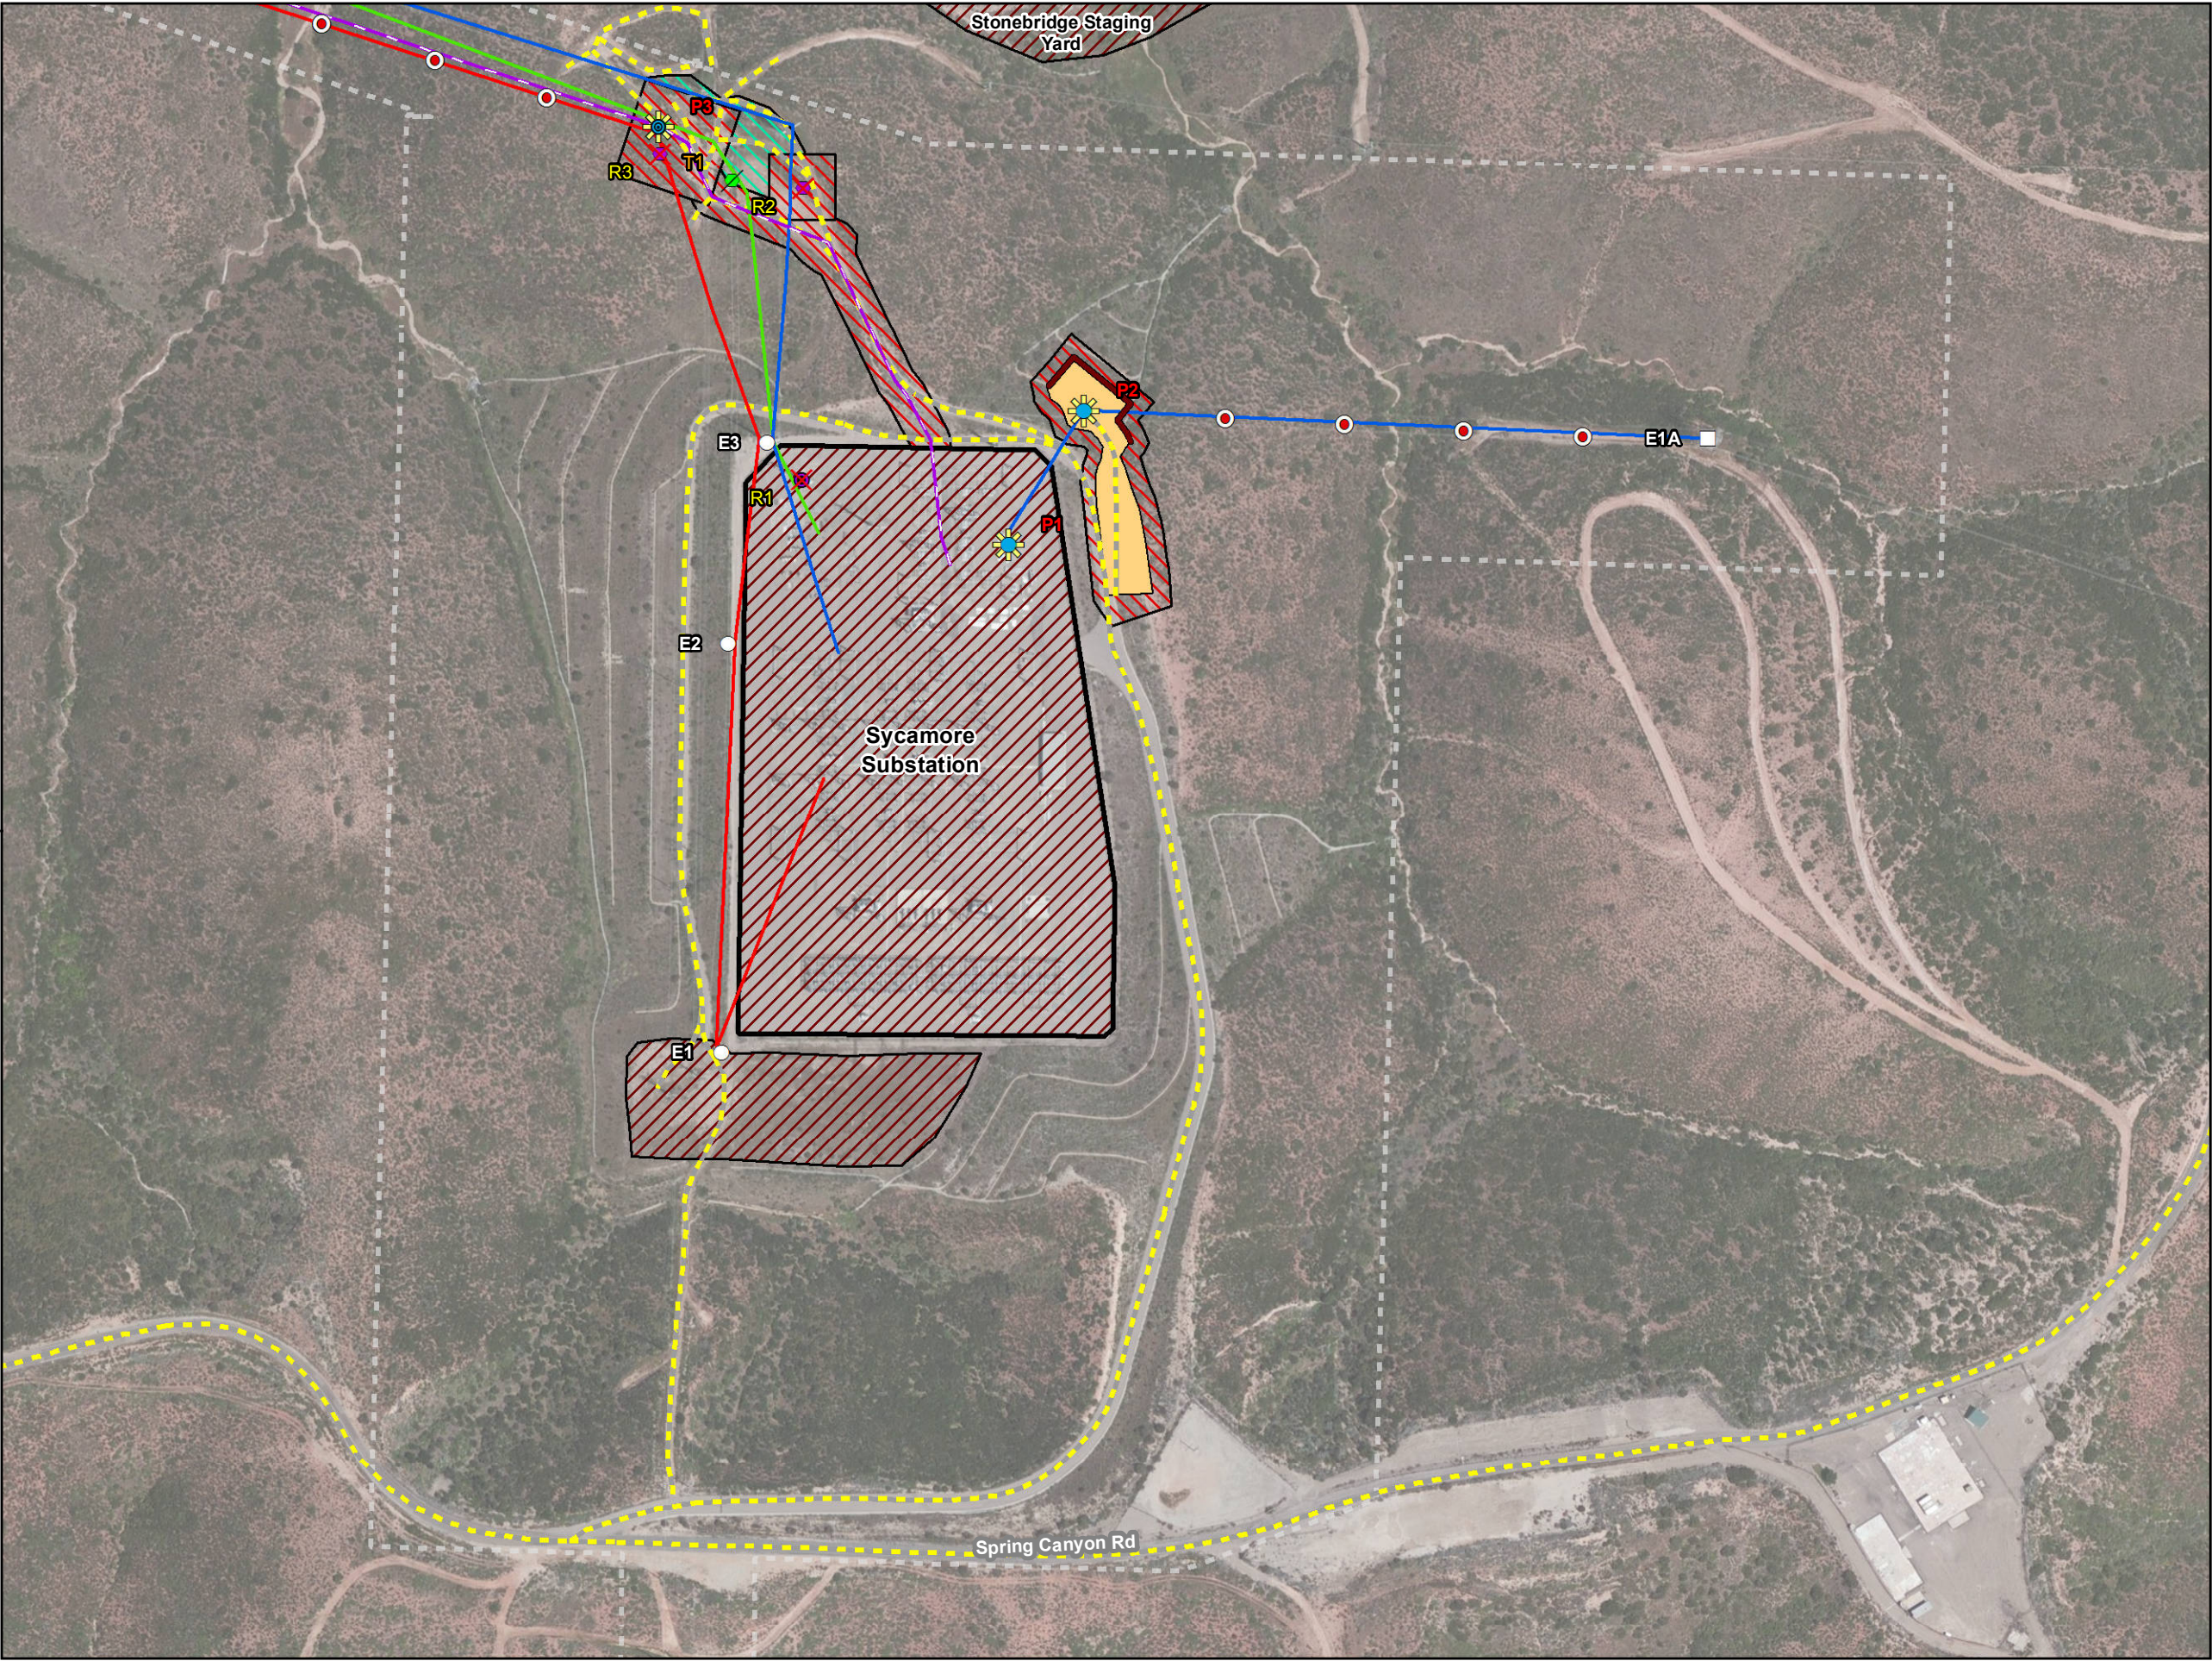

**Sycamore-Peñasquitos 230-kV
Transmission Line Project**
Admin Draft EIR
Project Detail: Map 4 of 45

- Legend**
- Proposed Structures**
- 230-kV Tubular Steel/Cable Pole (Dead End)
 - 230-kV Tubular Steel Pole (Dead End)
 - Structure with Preliminary Aviation Lighting
 - Preliminary Aviation Marker Balls
 - Retaining Wall
- Existing Structures (To Remain)**
- 230-kV Steel Lattice Tower (Dead End)
 - 230-kV Tubular Steel Pole (Dead End)
- Existing Structures (To Remove)**
- 138-kV Steel Cable Pole
 - 138-kV Wood Monopole
- Existing Structures (To Top)**
- 69-kV Wood Monopole
- Transmission Lines**
- 230-kV (Proposed Overhead)
 - 230-kV (Existing Overhead)
- Power Lines**
- 138-kV (Reconductor Overhead)
 - 69-kV (Existing Overhead)
- Work Areas**
- Substation
 - Access Road
 - Structure Pad
 - Structure Installation/Removal
 - Stringing Site
 - Staging Yard
 - SDG&E Right-of-Way



**Sycamore-Peñasquitos 230-kV
Transmission Line Project**
Admin Draft EIR
Project Detail: Map 5 of 45

Legend

Proposed Structures

- 230-kV Tubular Steel Pole (Dead End)
- ✱ Structure with Preliminary Aviation Lighting
- Preliminary Aviation Marker Balls
- Retaining Wall

Existing Structures (To Remain)

- 230-kV Steel Lattice Tower (Dead End)

Transmission Lines

- 230-kV (Existing Overhead)

Power Lines

- 138-kV (Reconductor Overhead)

Substation

- ✱ Access Point

- Access Road

Work Areas


- Structure Pad
- ▨ Structure Installation/Removal
- ▨ Staging Yard
- - - SDG&E Right-of-Way



Map Created: 2/6/2015
Aerial Imagery Captured: 5/3/2010
Scale = 1:3,000

500 Feet

PANORAMA
ENVIRONMENTAL, INC.

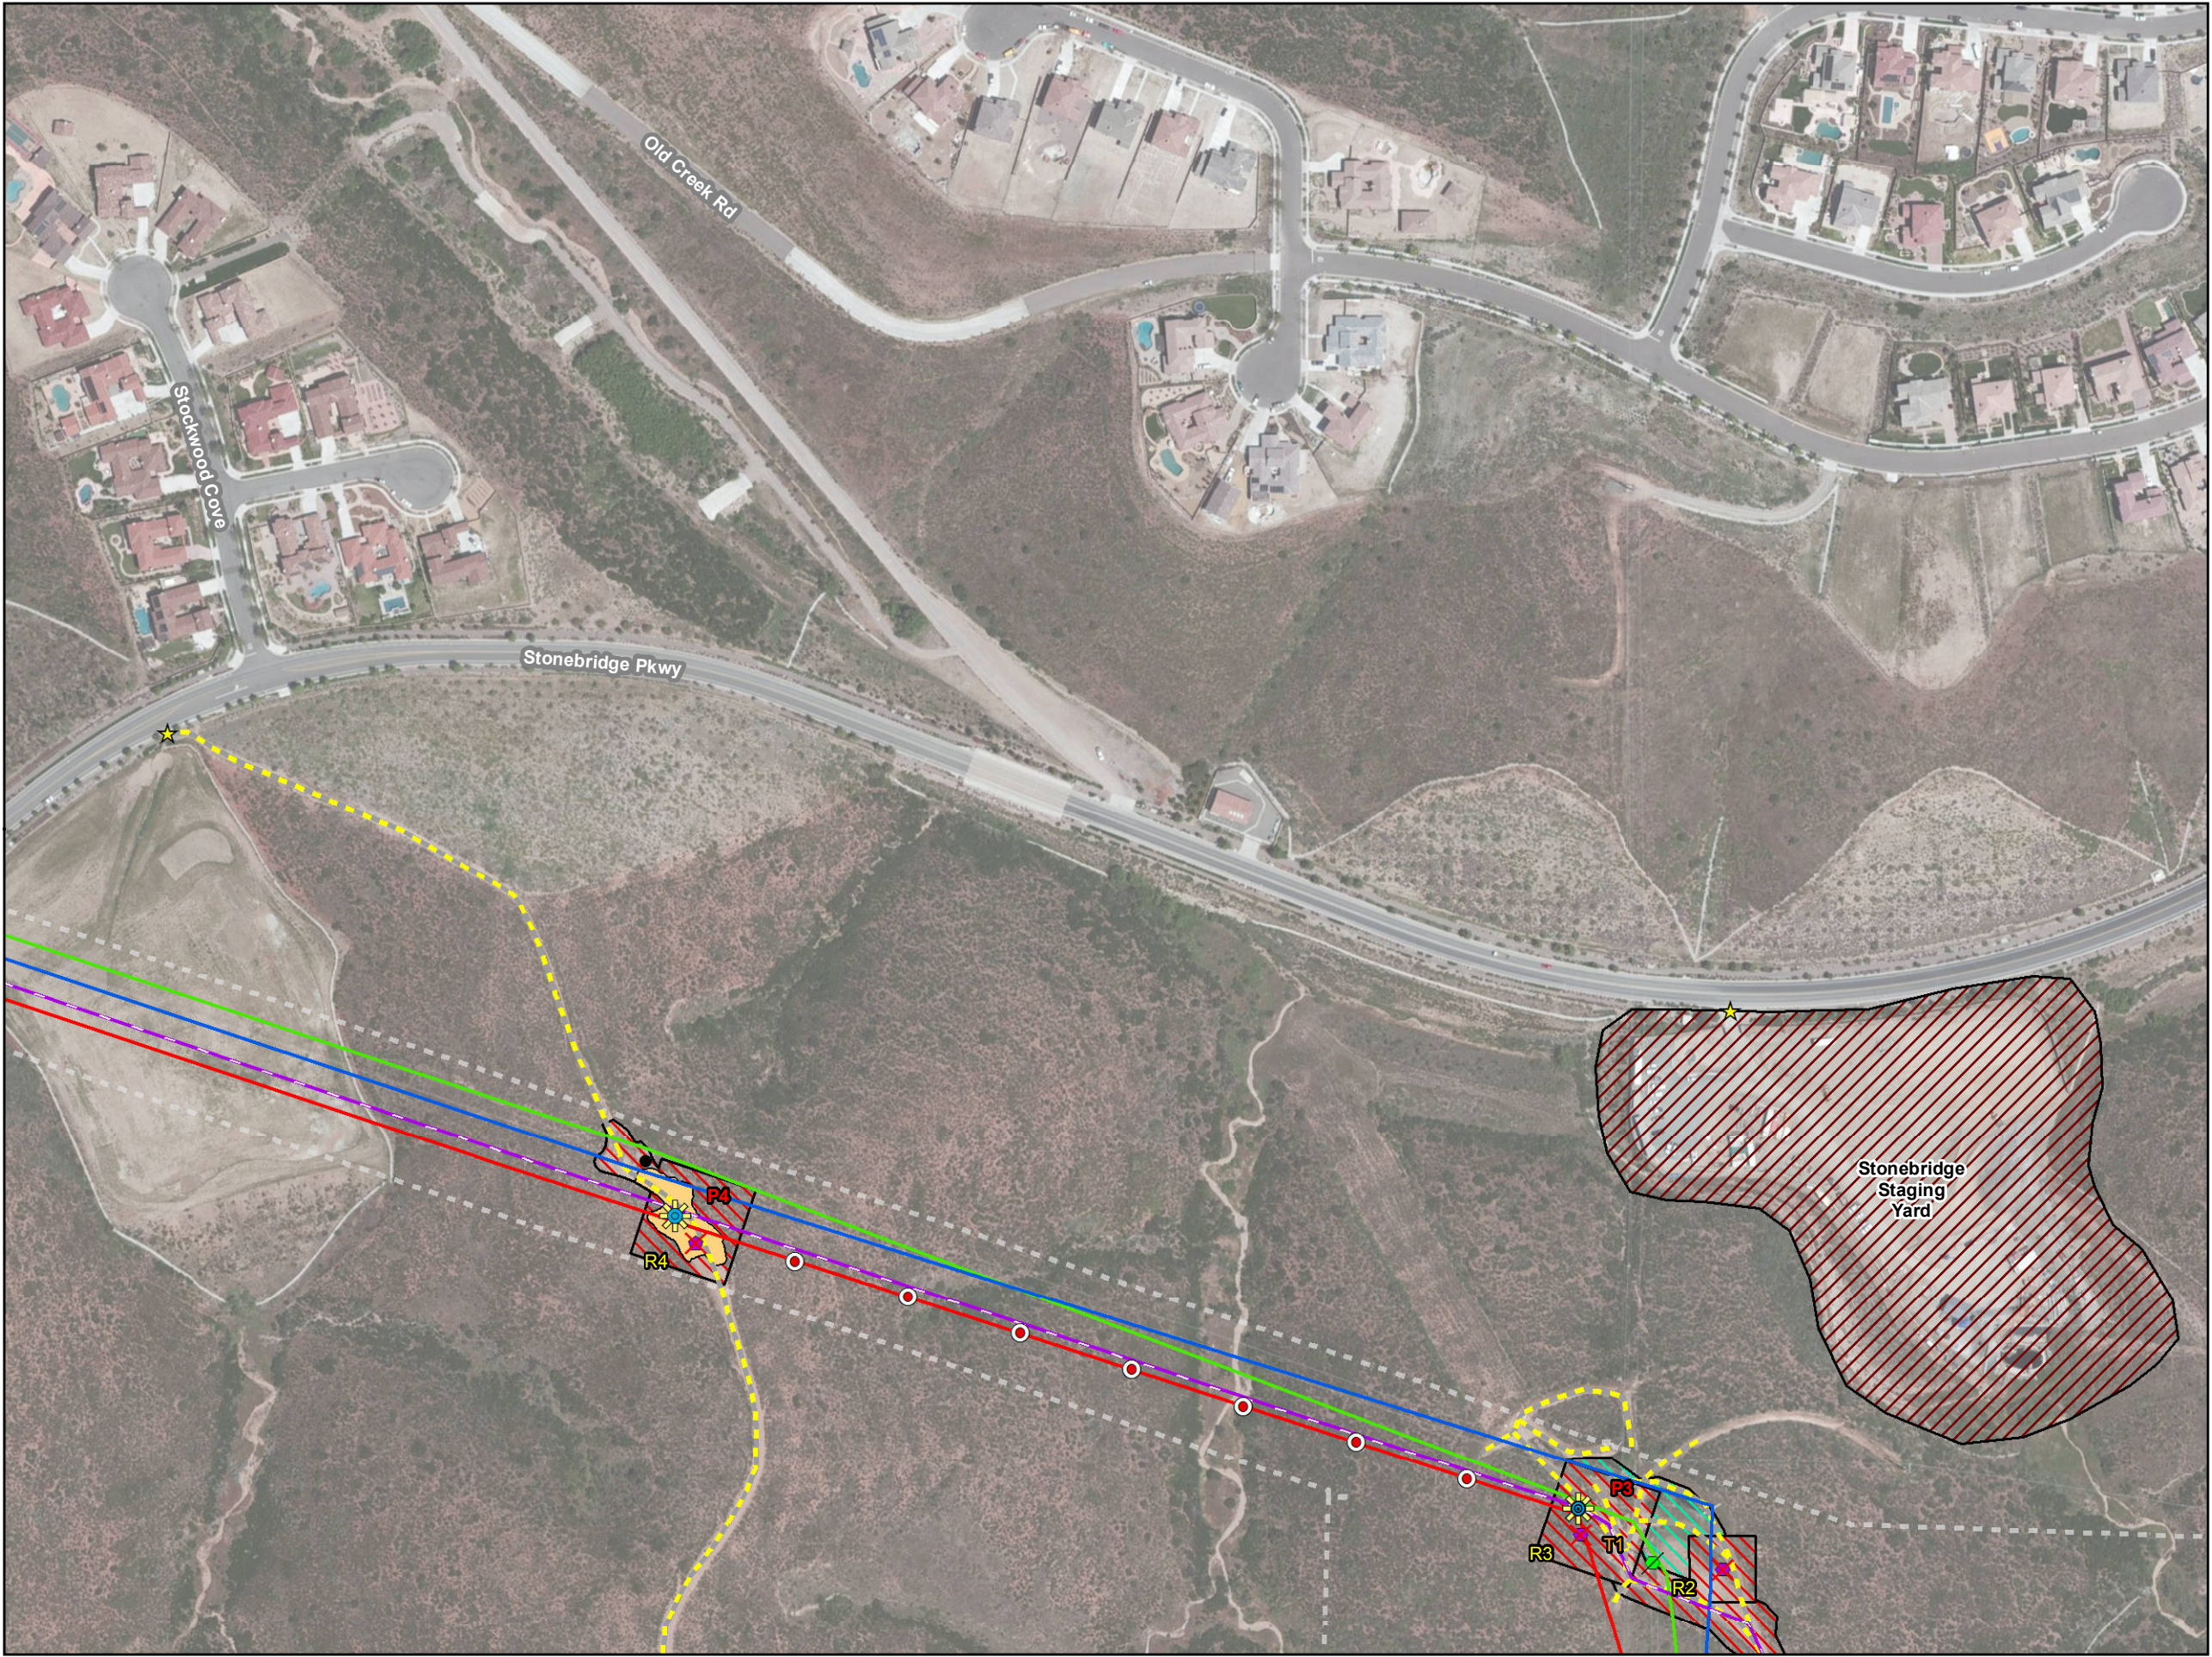

**Sycamore-Peñasquitos 230-kV
Transmission Line Project**
Admin Draft EIR
Project Detail: Map 6 of 45

Legend

Proposed Structures

- 230-kV Tubular Steel/Cable Pole (Dead End)
- 230-kV Tubular Steel Pole (Tangent)
- Structure with Preliminary Aviation Lighting
- Preliminary Aviation Marker

Existing Structures (To Remain)

- (Structure Not Part of Project)

Existing Structures (To Remove)

- 138-kV Wood H-Frame
- 138-kV Wood Monopole

Existing Structures (To Top)

- 69-kV Wood Monopole

Transmission Lines

- 230-kV (Proposed Overhead)
- 230-kV (Existing Overhead)

Power Lines

- 138-kV (Reconductor Overhead)
- 69-kV (Existing Overhead)

- Access Point

- Access Road


Work Areas

- Structure Pad
- Structure Installation/Removal
- Stringing Site
- Staging Yard
- SDG&E Right-of-Way

Map Created: 2/6/2015
Aerial Imagery Captured: 5/3/2010
Scale = 1:3,000

500 Feet

PANORAMA
ENVIRONMENTAL, INC.

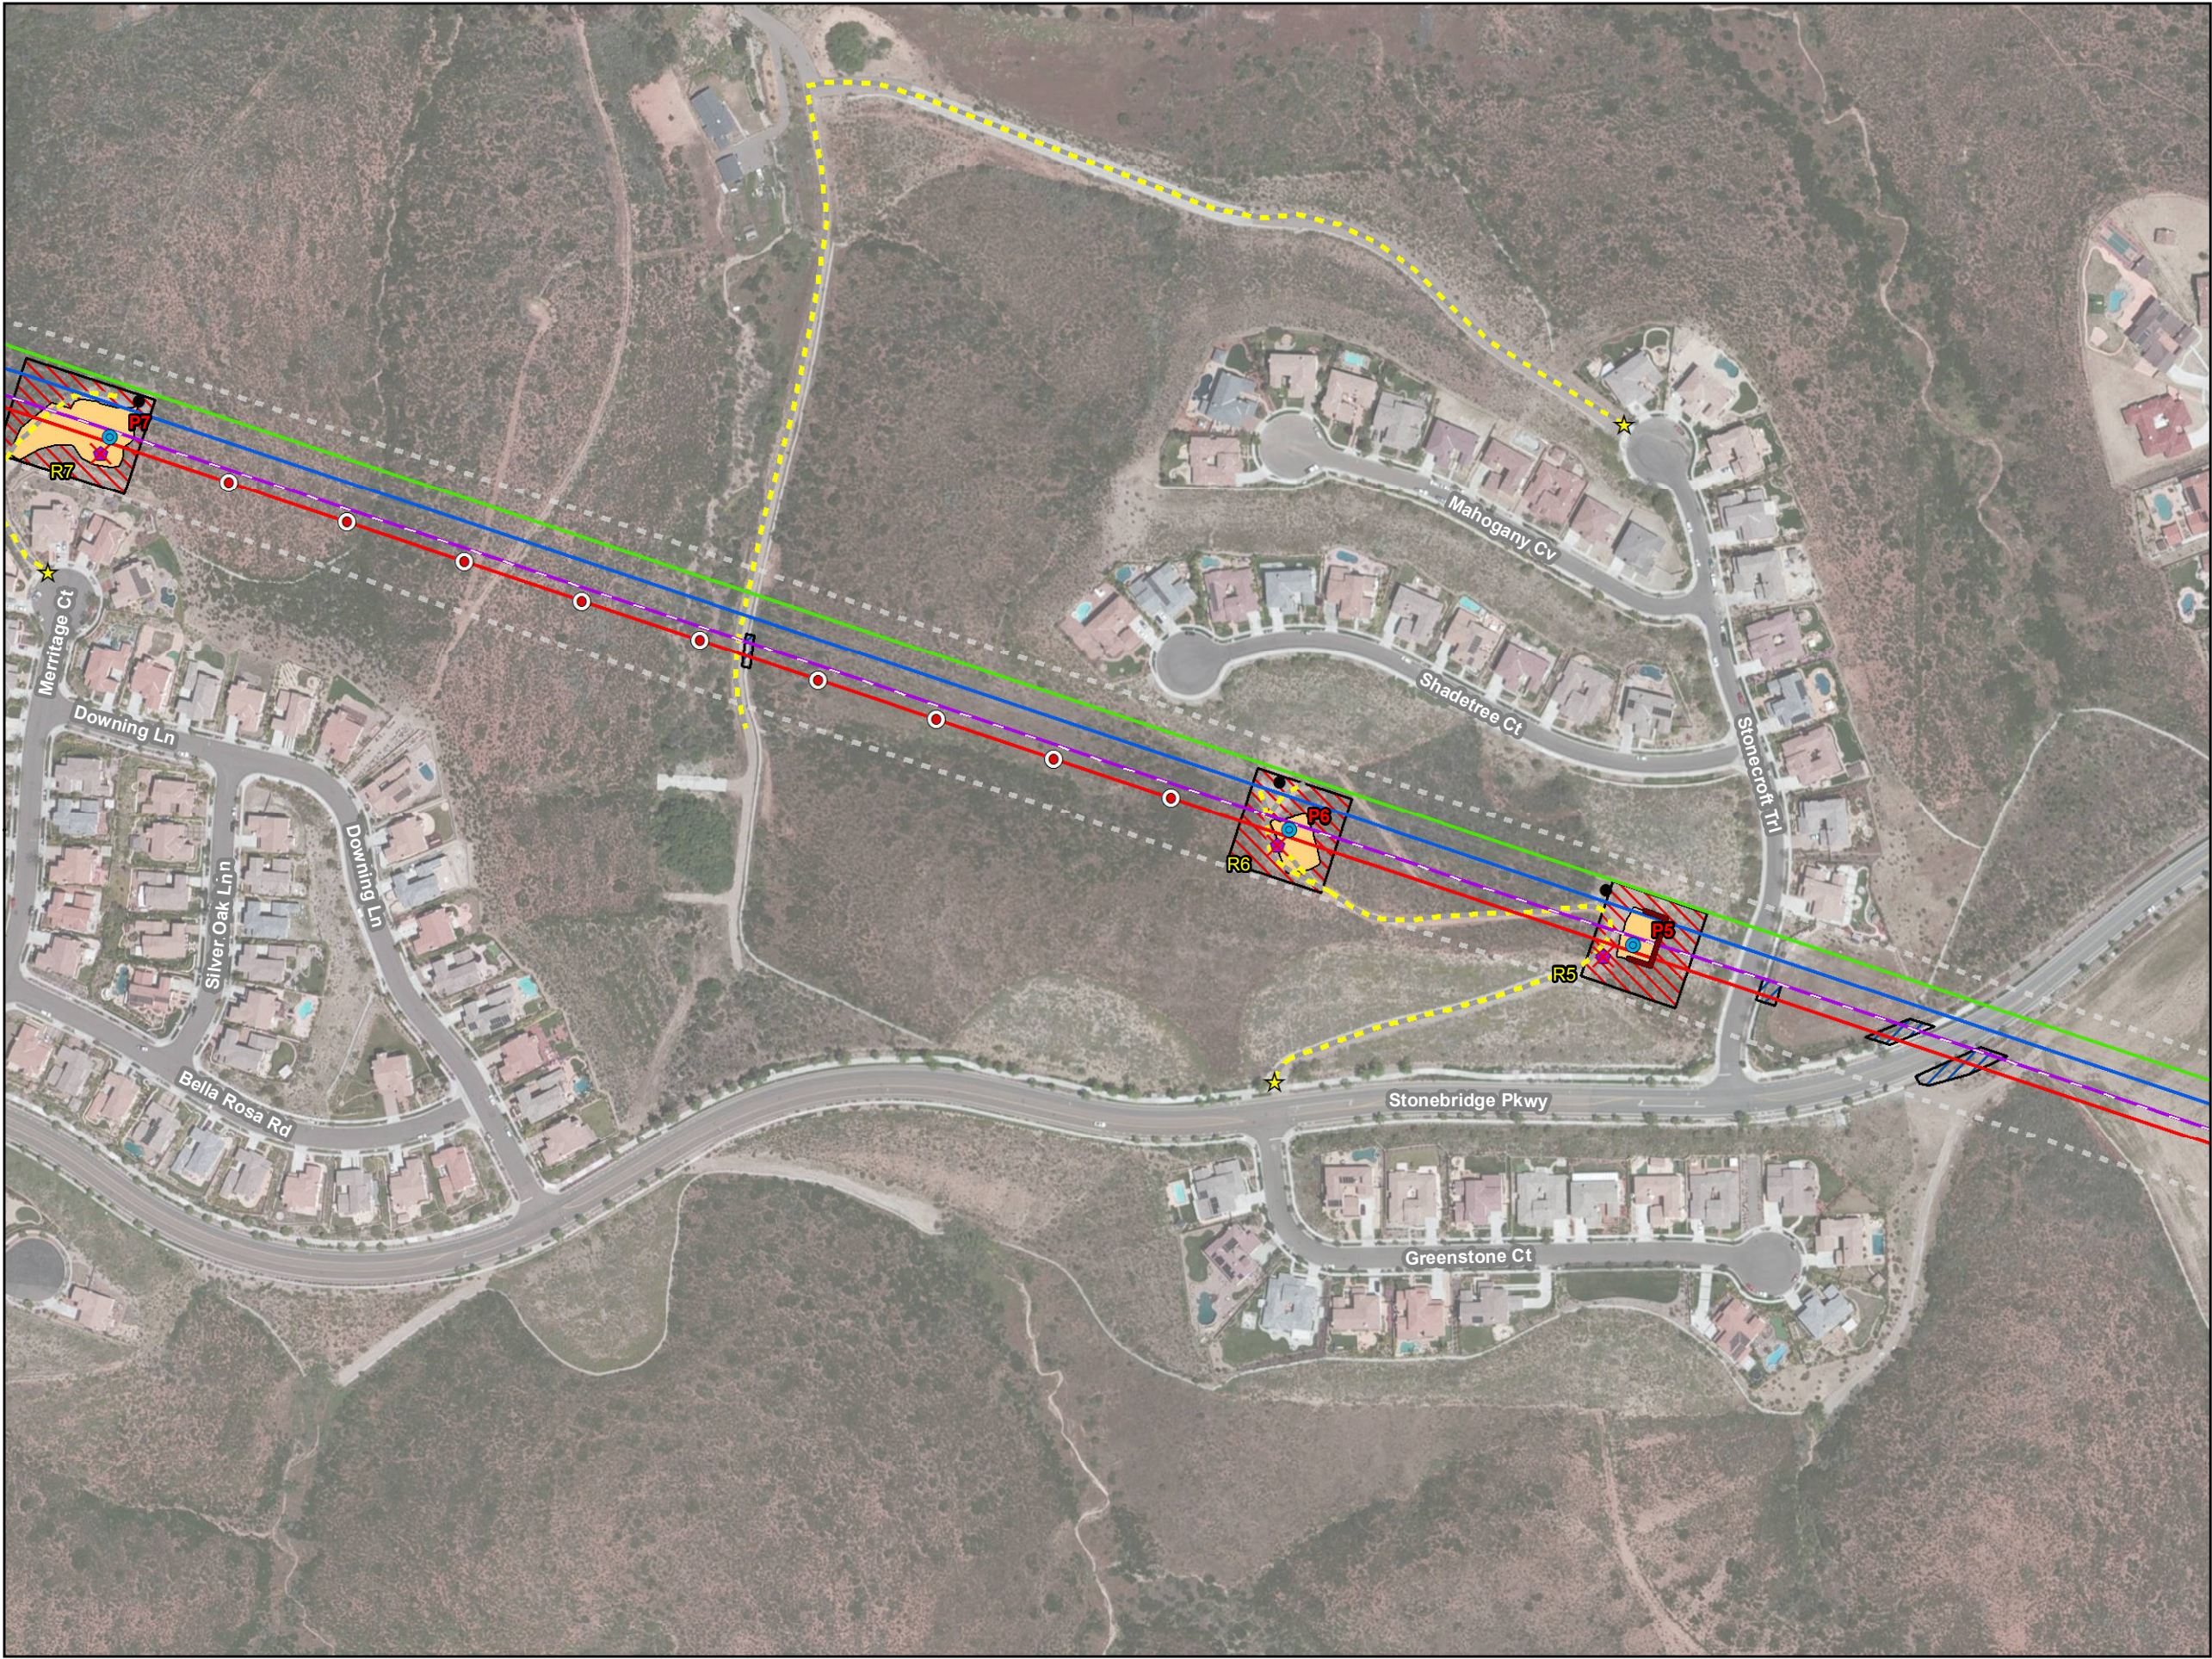

**Sycamore-Peñasquitos 230-kV
Transmission Line Project**
Admin Draft EIR
Project Detail: Map 7 of 45

Legend

Proposed Structures

- 230-kV Tubular Steel Pole (Tangent)
- Preliminary Aviation Marker Balls
- Retaining Wall

Existing Structures (To Remain)

- (Structure Not Part of Project)

Existing Structures (To Remove)

- 138-kV Wood H-Frame

Transmission Lines

- 230-kV (Proposed Overhead)
- 230-kV (Existing Overhead)

Power Lines


- 138-kV (Reconductor Overhead)
- 69-kV (Existing Overhead)
- Access Point
- Access Road

Work Areas

- Structure Pad
- Structure Installation/Removal
- Guard Structure
- SDG&E Right-of-Way

Map Created: 2/6/2015
Aerial Imagery Captured: 5/3/2010
Scale = 1:3,000
500 Feet

PANORAMA
ENVIRONMENTAL, INC.

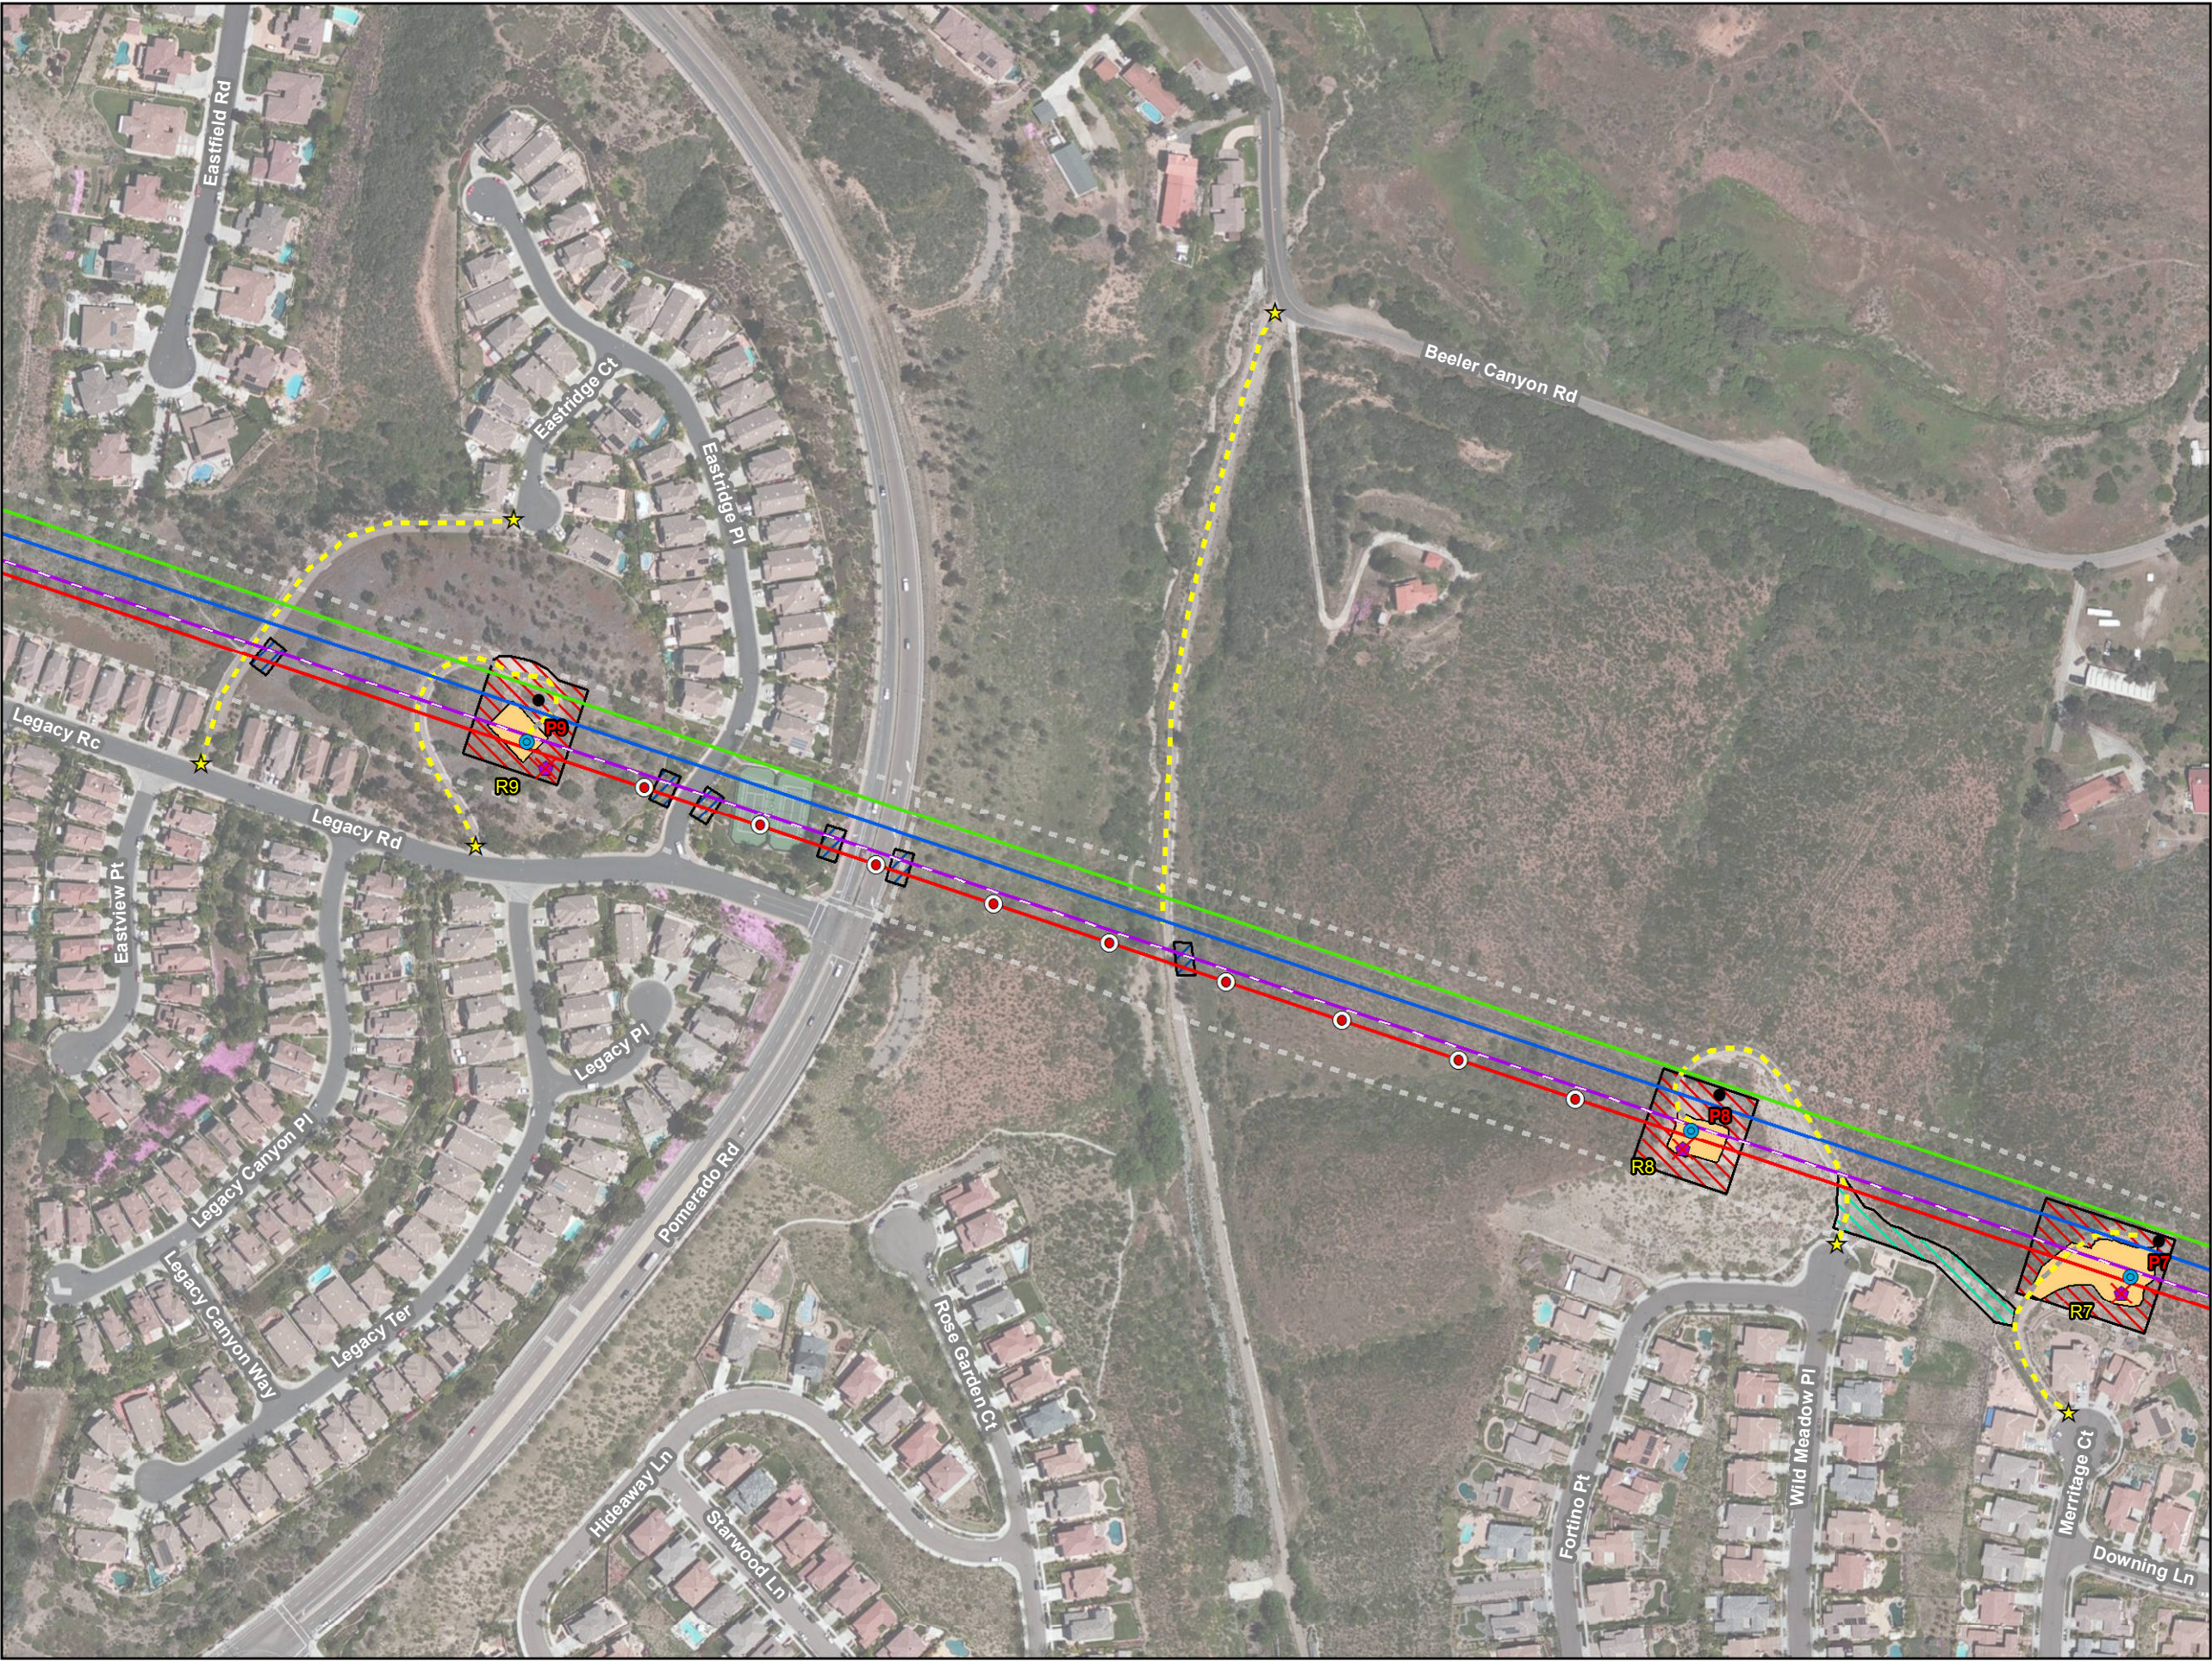

**Sycamore-Peñasquitos 230-kV
Transmission Line Project**
Admin Draft EIR
Project Detail: Map 8 of 45

Legend

Proposed Structures

- 230-kV Tubular Steel Pole (Tangent)
- Preliminary Aviation Marker

Existing Structures (To Remain)

- (Structure Not Part of Project)

Existing Structures (To Remove)

- 138-kV Wood H-Frame

Transmission Lines

- 230-kV (Proposed Overhead)
- 230-kV (Existing Overhead)

Power Lines


- 138-kV (Reconductor Overhead)
- 69-kV (Existing Overhead)
- Access Point
- Access Road

Work Areas

- Structure Pad
- Structure Installation/Removal
- Stringing Site
- Guard Structure
- SDG&E Right-of-Way

Map Created: 2/6/2015
Aerial Imagery Captured: 5/3/2010
Scale = 1:3,000
500 Feet

PANORAMA
ENVIRONMENTAL, INC.

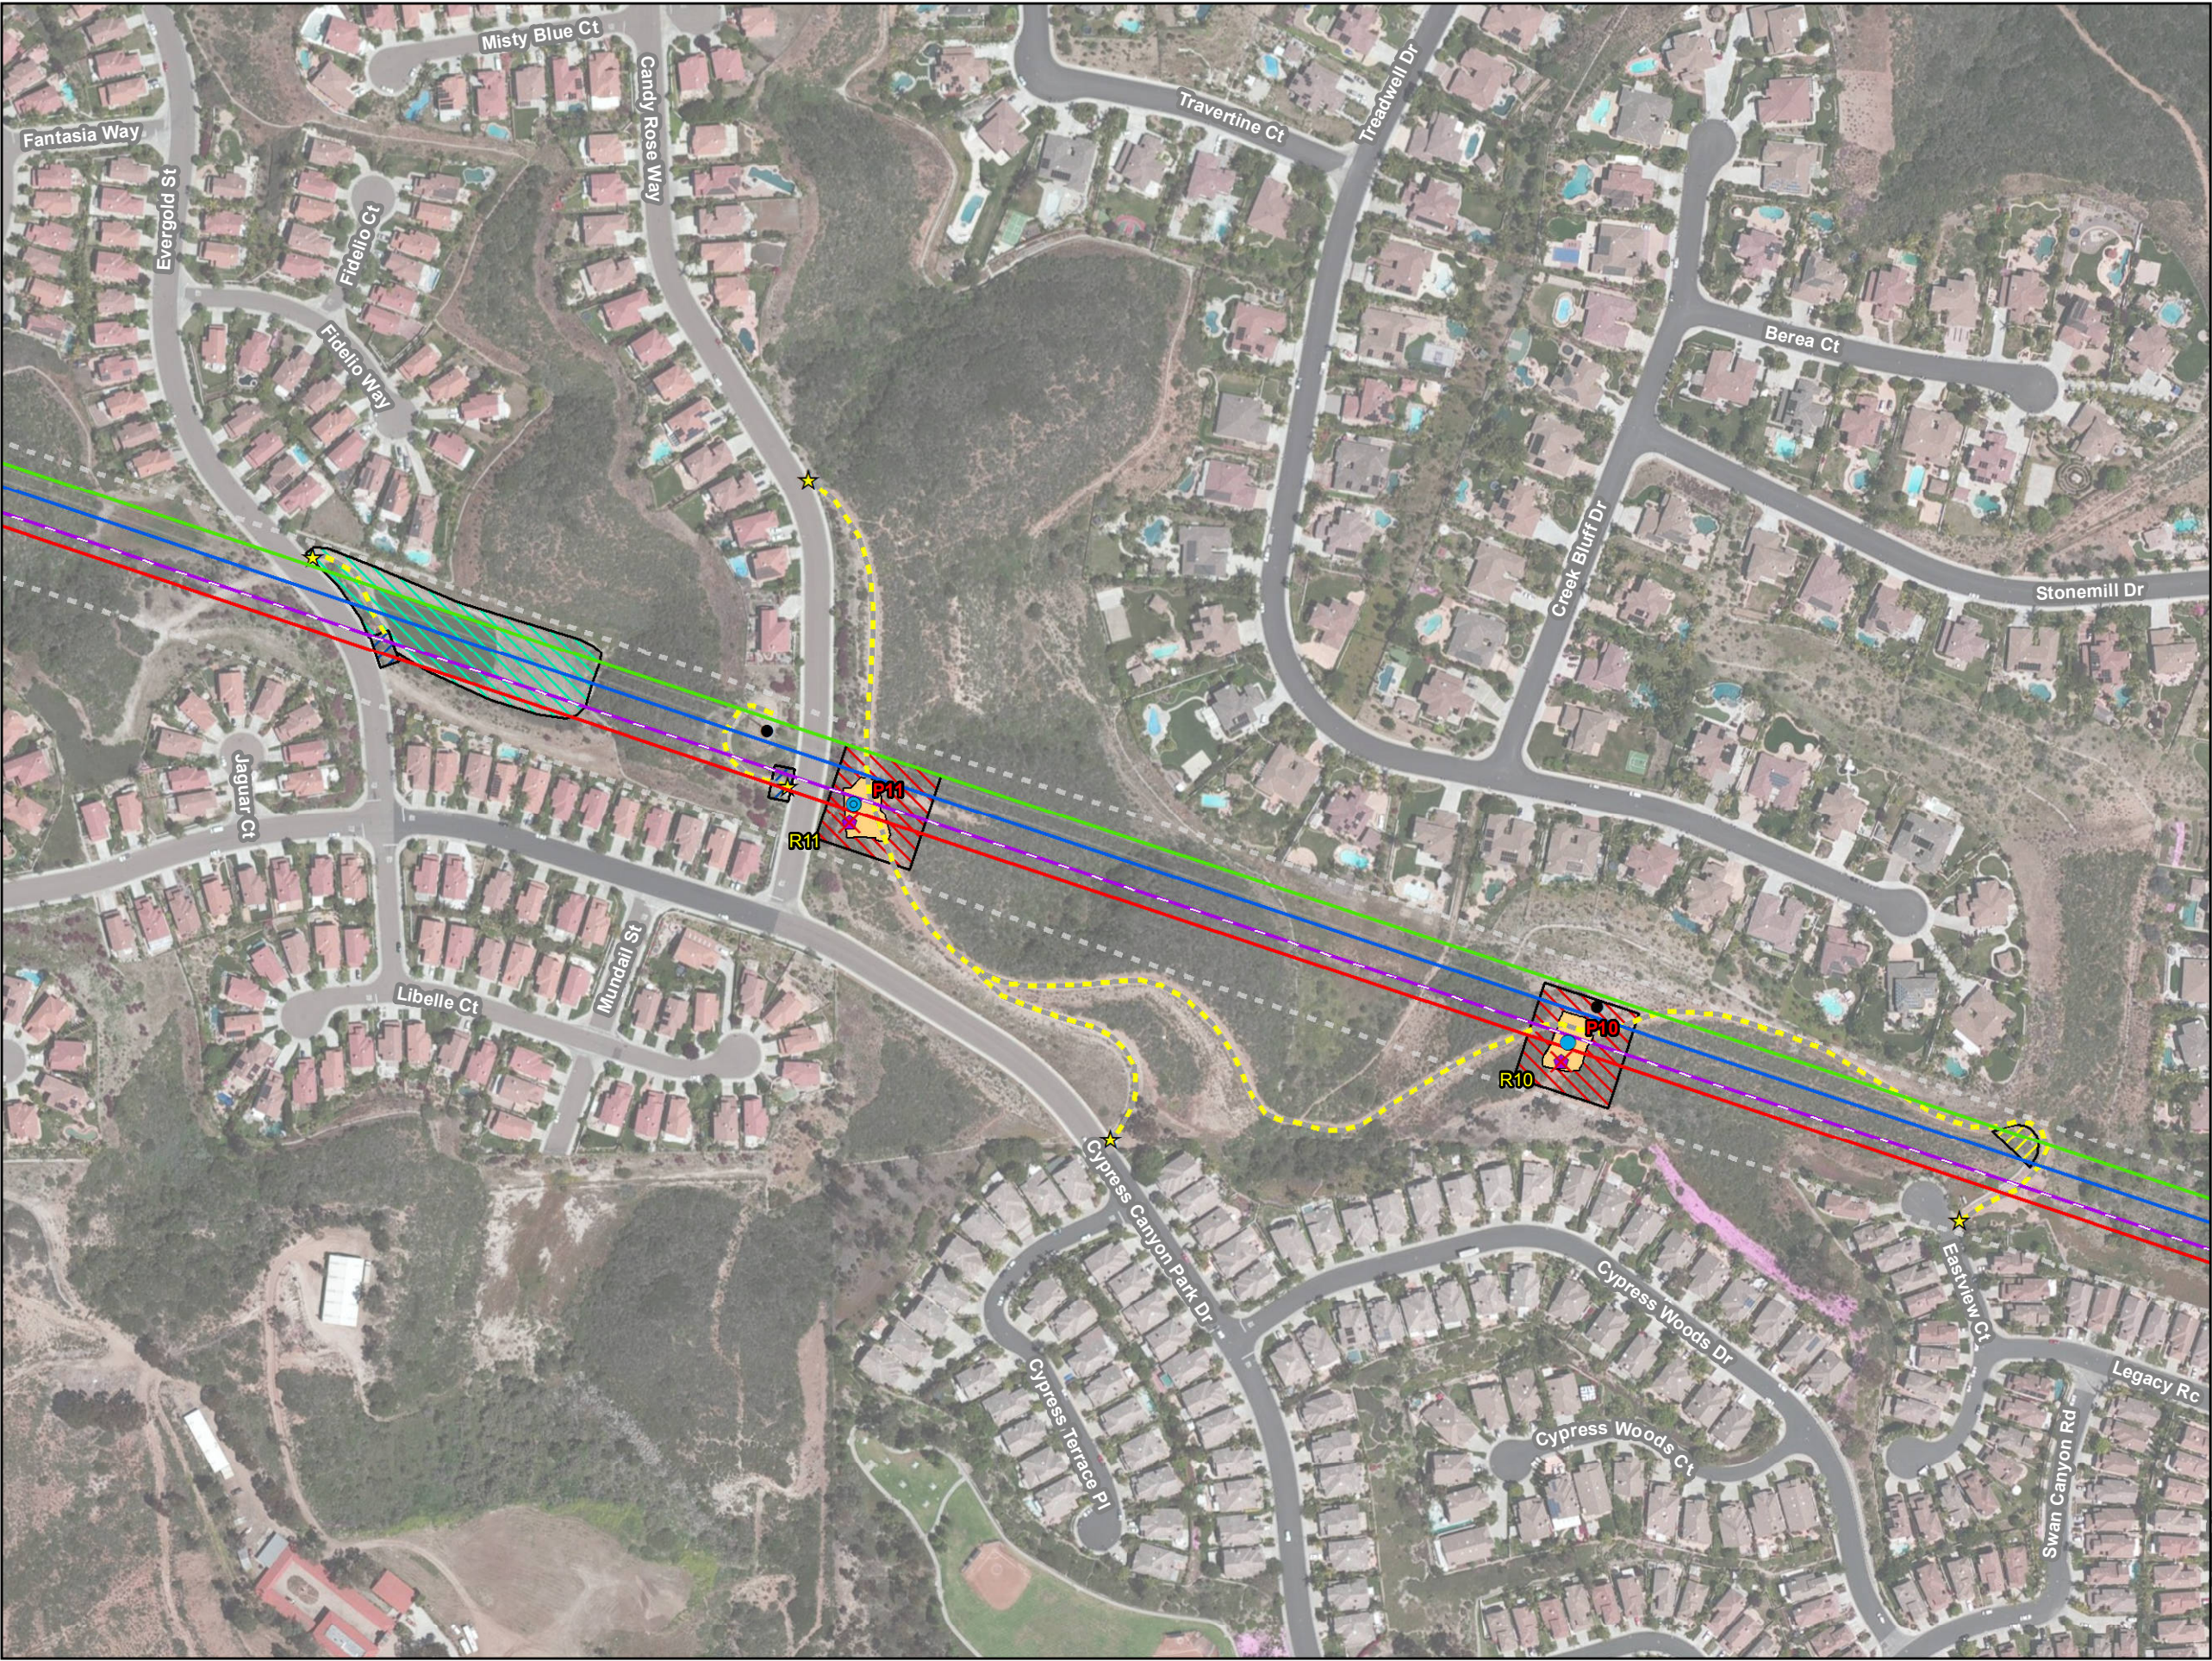

**Sycamore-Peñasquitos 230-kV
Transmission Line Project**
Admin Draft EIR
Project Detail: Map 9 of 45

Legend

Proposed Structures

- 230-kV Tubular Steel Pole (Tangent)
- 230-kV Tubular Steel Pole (Dead End)

Existing Structures (To Remain)

- (Structure Not Part of Project)

Existing Structures (To Remove)

- 138-kV Wood H-Frame

Transmission Lines

- 230-kV (Proposed Overhead)
- 230-kV (Existing Overhead)

Power Lines

- 138-kV (Reconductor Overhead)
- 69-kV (Existing Overhead)


- Access Point
- Access Road

Work Areas

- Structure Pad
- Structure Installation/Removal
- Stringing Site
- Guard Structure
- Access Support
- SDG&E Right-of-Way

Map Created: 2/6/2015
Aerial Imagery Captured: 5/3/2010
Scale = 1:3,000
500 Feet

PANORAMA
ENVIRONMENTAL, INC.

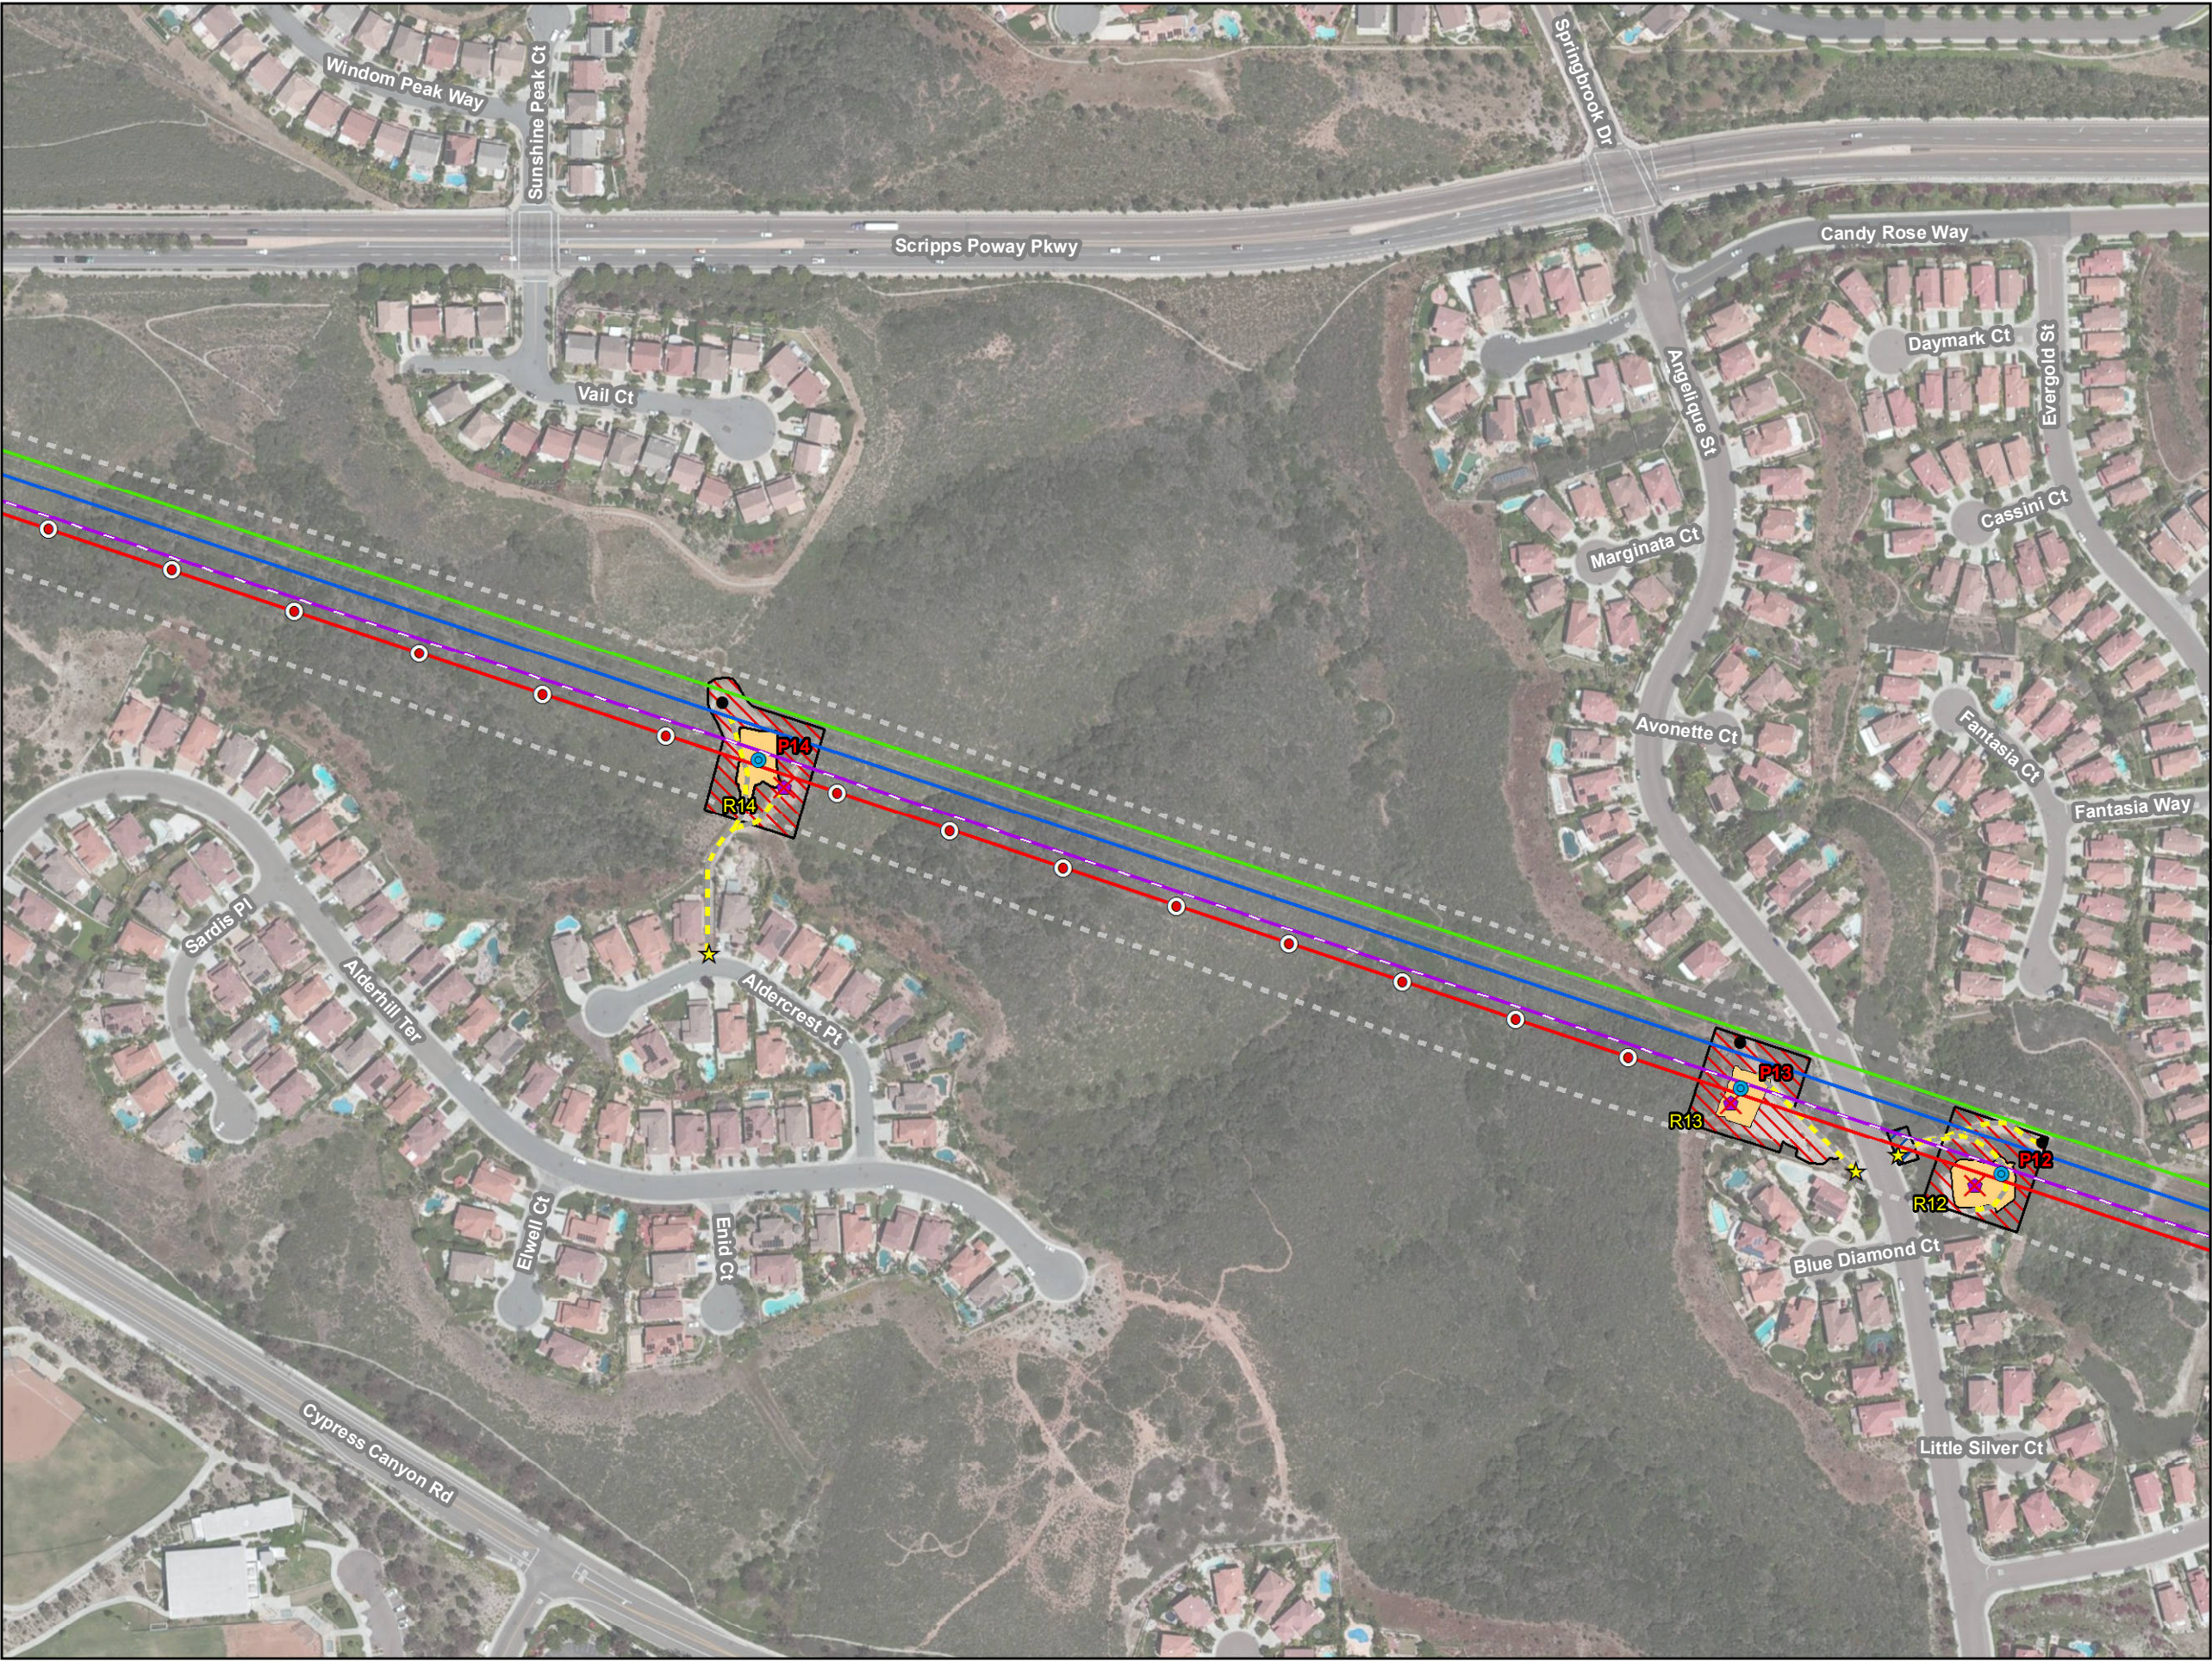

**Sycamore-Peñasquitos 230-kV
Transmission Line Project**
Admin Draft EIR
Project Detail: Map 10 of 45

Legend

Proposed Structures

- 230-kV Tubular Steel Pole (Tangent)
- Preliminary Aviation Marker

Existing Structures (To Remain)

- (Structure Not Part of Project)

Existing Structures (To Remove)

- 138-kV Wood H-Frame

Transmission Lines

- 230-kV (Proposed Overhead)
- 230-kV (Existing Overhead)

Power Lines

- 138-kV (Reconductor Overhead)
- 69-kV (Existing Overhead)

- Access Point
- Access Road

Work Areas

- Structure Pad
- Structure Installation/Removal
- Guard Structure
- SDG&E Right-of-Way

Map Created: 2/6/2015
Aerial Imagery Captured: 5/3/2010
Scale = 1:3,000
500 Feet

PANORAMA
ENVIRONMENTAL, INC.




**Sycamore-Peñasquitos 230-kV
Transmission Line Project**
Admin Draft EIR
Project Detail: Map 11 of 45

Legend

- Proposed Structures**
- 230-kV Tubular Steel Pole (Tangent)
 - Preliminary Aviation Marker
- Existing Structures (To Remain)**
- (Structure Not Part of Project)
- Existing Structures (To Remove)**
- 138-kV Wood H-Frame
- Transmission Lines**
- 230-kV (Proposed Overhead)
 - 230-kV (Existing Overhead)
- Power Lines**
- 138-kV (Reconductor Overhead)
 - 69-kV (Existing Overhead)
- Access Point**
- Access Point
 - Access Road
- Work Areas**
- Structure Pad
 - Structure Installation/Removal
 - Stringing Site
 - Guard Structure
 - Access Support
 - Laydown
 - SDG&E Right-of-Way

Map Created: 2/6/2015
Aerial Imagery Captured: 5/3/2010
Scale = 1:3,000
500 Feet

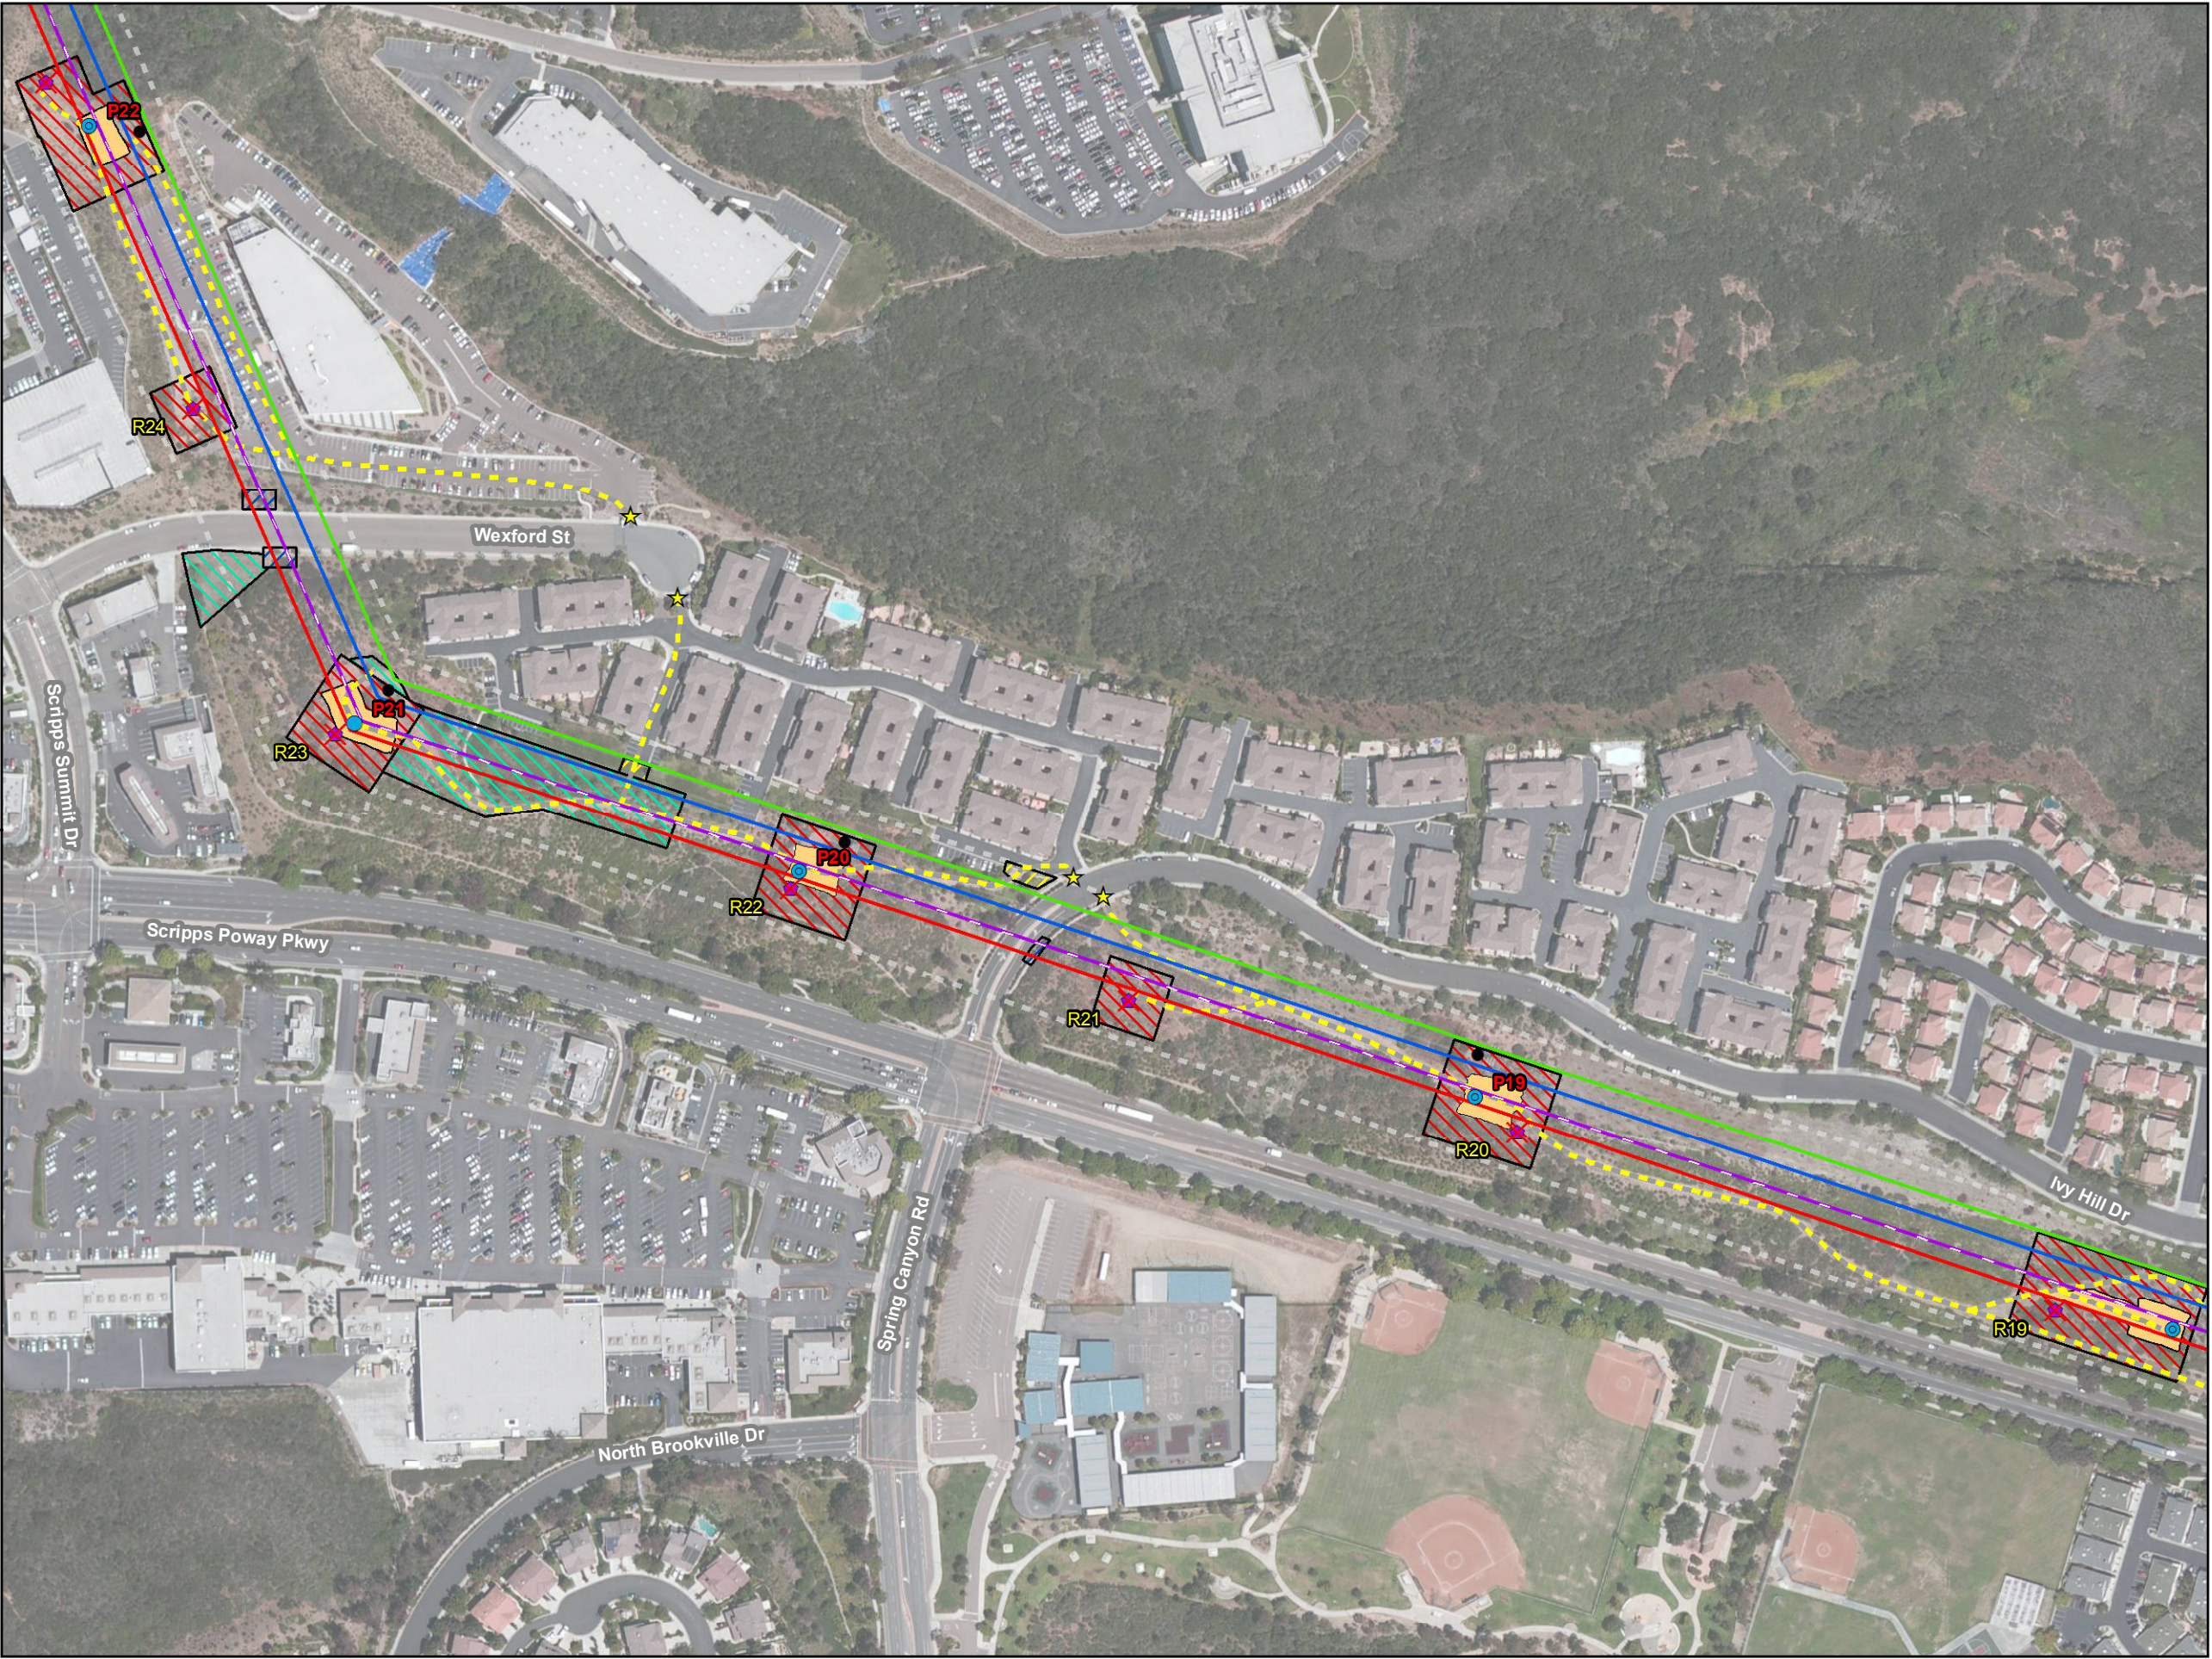

**Sycamore-Peñasquitos 230-kV
Transmission Line Project**
Admin Draft EIR
Project Detail: Map 12 of 45

Legend

- Proposed Structures**
- 230-kV Tubular Steel Pole (Tangent)
 - 230-kV Tubular Steel Pole (Dead End)
- Existing Structures (To Remain)**
- (Structure Not Part of Project)
- Existing Structures (To Remove)**
- 138-kV Wood H-Frame
- Transmission Lines**
- 230-kV (Proposed Overhead)
 - 230-kV (Existing Overhead)
- Power Lines**
- 138-kV (Reconductor Overhead)
 - 69-kV (Existing Overhead)
- Access Point**
- Access Point
 - Access Road
- Work Areas**
- Structure Pad
 - Structure Installation/Removal
 - Stringing Site
 - Guard Structure
 - Access Support
 - SDG&E Right-of-Way




**Sycamore-Peñasquitos 230-kV
Transmission Line Project**
Admin Draft EIR
Project Detail: Map 13 of 45

Legend

- Proposed Structures**
- 230-kV Tubular Steel Pole (Tangent)
 - Preliminary Aviation Marker
- Existing Structures (To Remain)**
- (Structure Not Part of Project)
- Existing Structures (To Remove)**
- 138-kV Wood H-Frame
- Transmission Lines**
- 230-kV (Proposed Overhead)
 - 230-kV (Existing Overhead)
- Power Lines**
- 138-kV (Reconductor Overhead)
 - 69-kV (Existing Overhead)
- Access Point**
- Access Point
 - Access Road
- Work Areas**
- Structure Pad
 - Structure Installation/Removal
 - Guard Structure
 - SDG&E Right-of-Way

Map Created: 2/6/2015
Aerial Imagery Captured: 5/3/2010
Scale = 1:3,000
500 Feet

PANORAMA
ENVIRONMENTAL, INC.

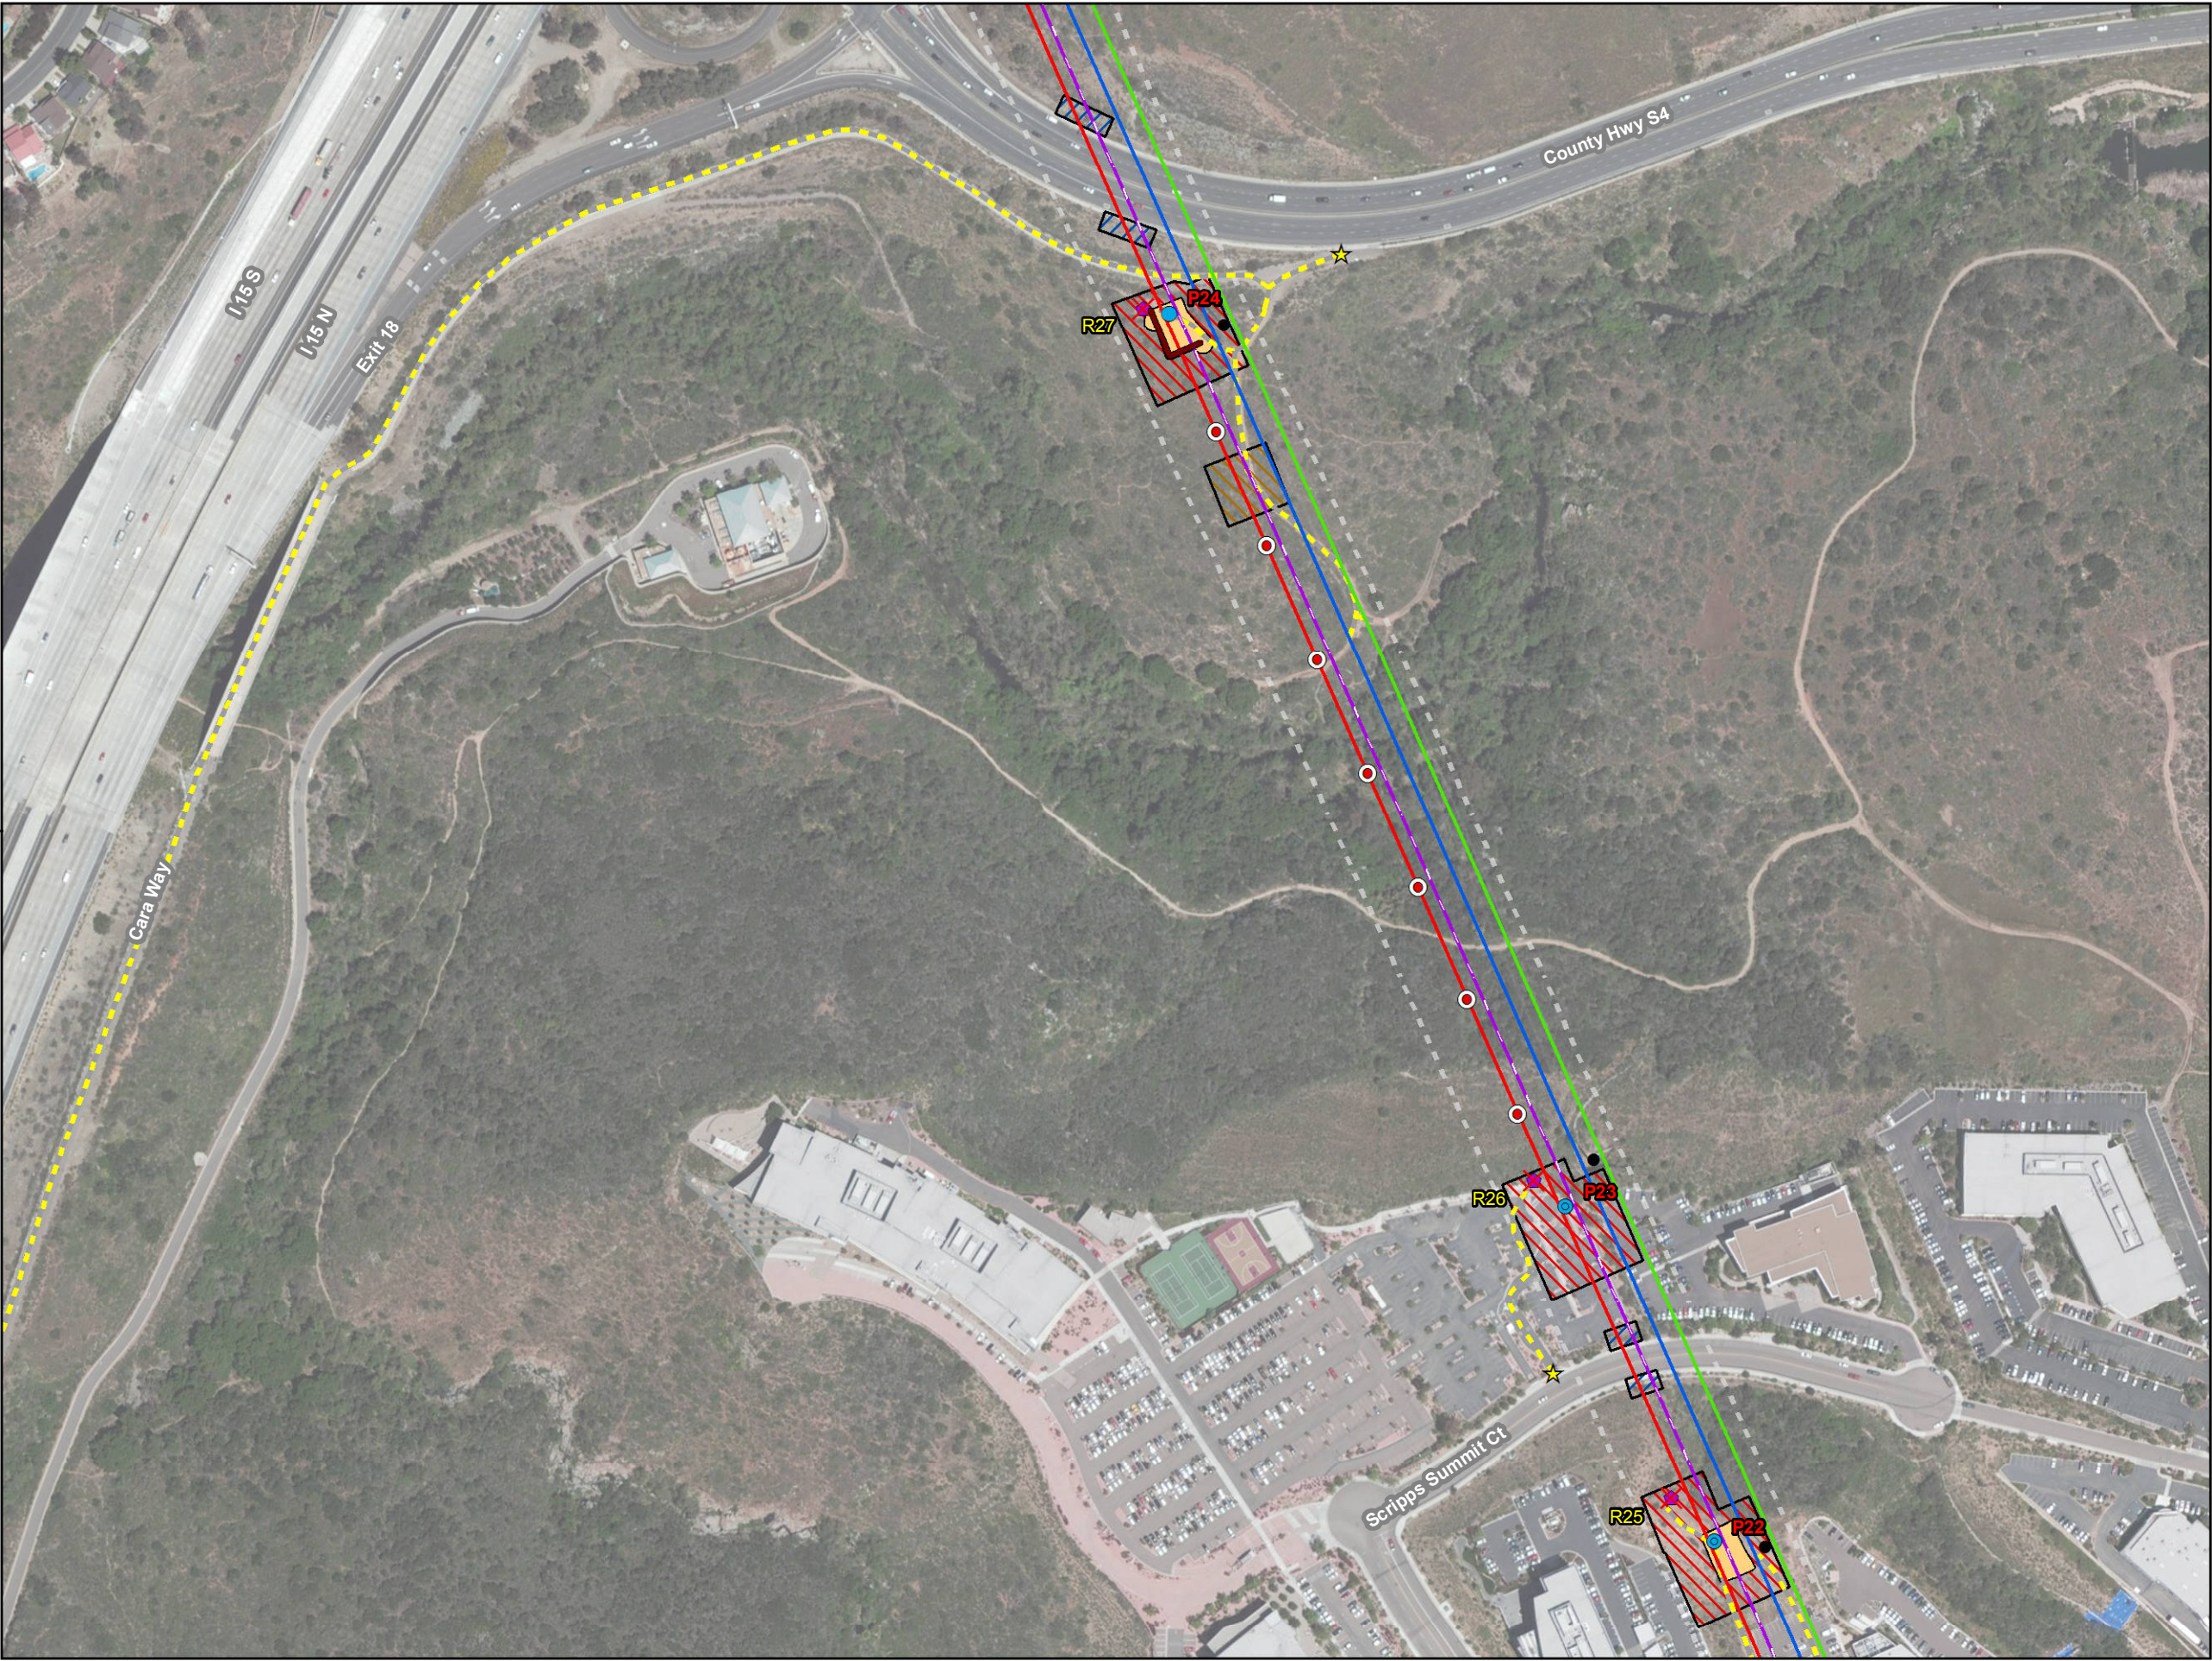

**Sycamore-Peñasquitos 230-kV
Transmission Line Project**
Admin Draft EIR
Project Detail: Map 14 of 45

Legend

Proposed Structures

- 230-kV Tubular Steel Pole (Tangent)
- 230-kV Tubular Steel Pole (Dead End)
- Preliminary Aviation Marker Balls

Retaining Wall

Existing Structures (To Remain)

- (Structure Not Part of Project)

Existing Structures (To Remove)

- 138-kV Wood H-Frame

Transmission Lines

- 230-kV (Proposed Overhead)
- 230-kV (Existing Overhead)

Power Lines

- 138-kV (Reconductor Overhead)
- 69-kV (Existing Overhead)

Access Point

Access Road

Work Areas

- Structure Pad
- Structure Installation/Removal
- Guard Structure
- Laydown
- SDG&E Right-of-Way

Map Created: 2/6/2015
Aerial Imagery Captured: 5/3/2010
Scale = 1:3,000
500 Feet

PANORAMA
ENVIRONMENTAL, INC.



Sycamore-Peñasquitos 230-kV Transmission Line Project

Admin Draft EIR
Project Detail: Map 15 of 45

Legend

Proposed Structures

- 230-kV Tubular Steel Pole (Tangent)
- Preliminary Aviation Marker Balls
- Retaining Wall

Existing Structures (To Remain)

- (Structure Not Part of Project)

Existing Structures (To Remove)

- 138-kV Wood H-Frame

Transmission Lines

- 230-kV (Proposed Overhead)
- 230-kV (Existing Overhead)

Power Lines

- 138-kV (Reconductor Overhead)
- 69-kV (Existing Overhead)

Work Areas

- Structure Pad
- Structure Installation/Removal
- Stringing Site
- Guard Structure
- SDG&E Right-of-Way


Map Created: 2/6/2015
Aerial Imagery Captured: 5/3/2010
Scale = 1:3,000

500

Feet

PANORAMA

ENVIRONMENTAL, INC.

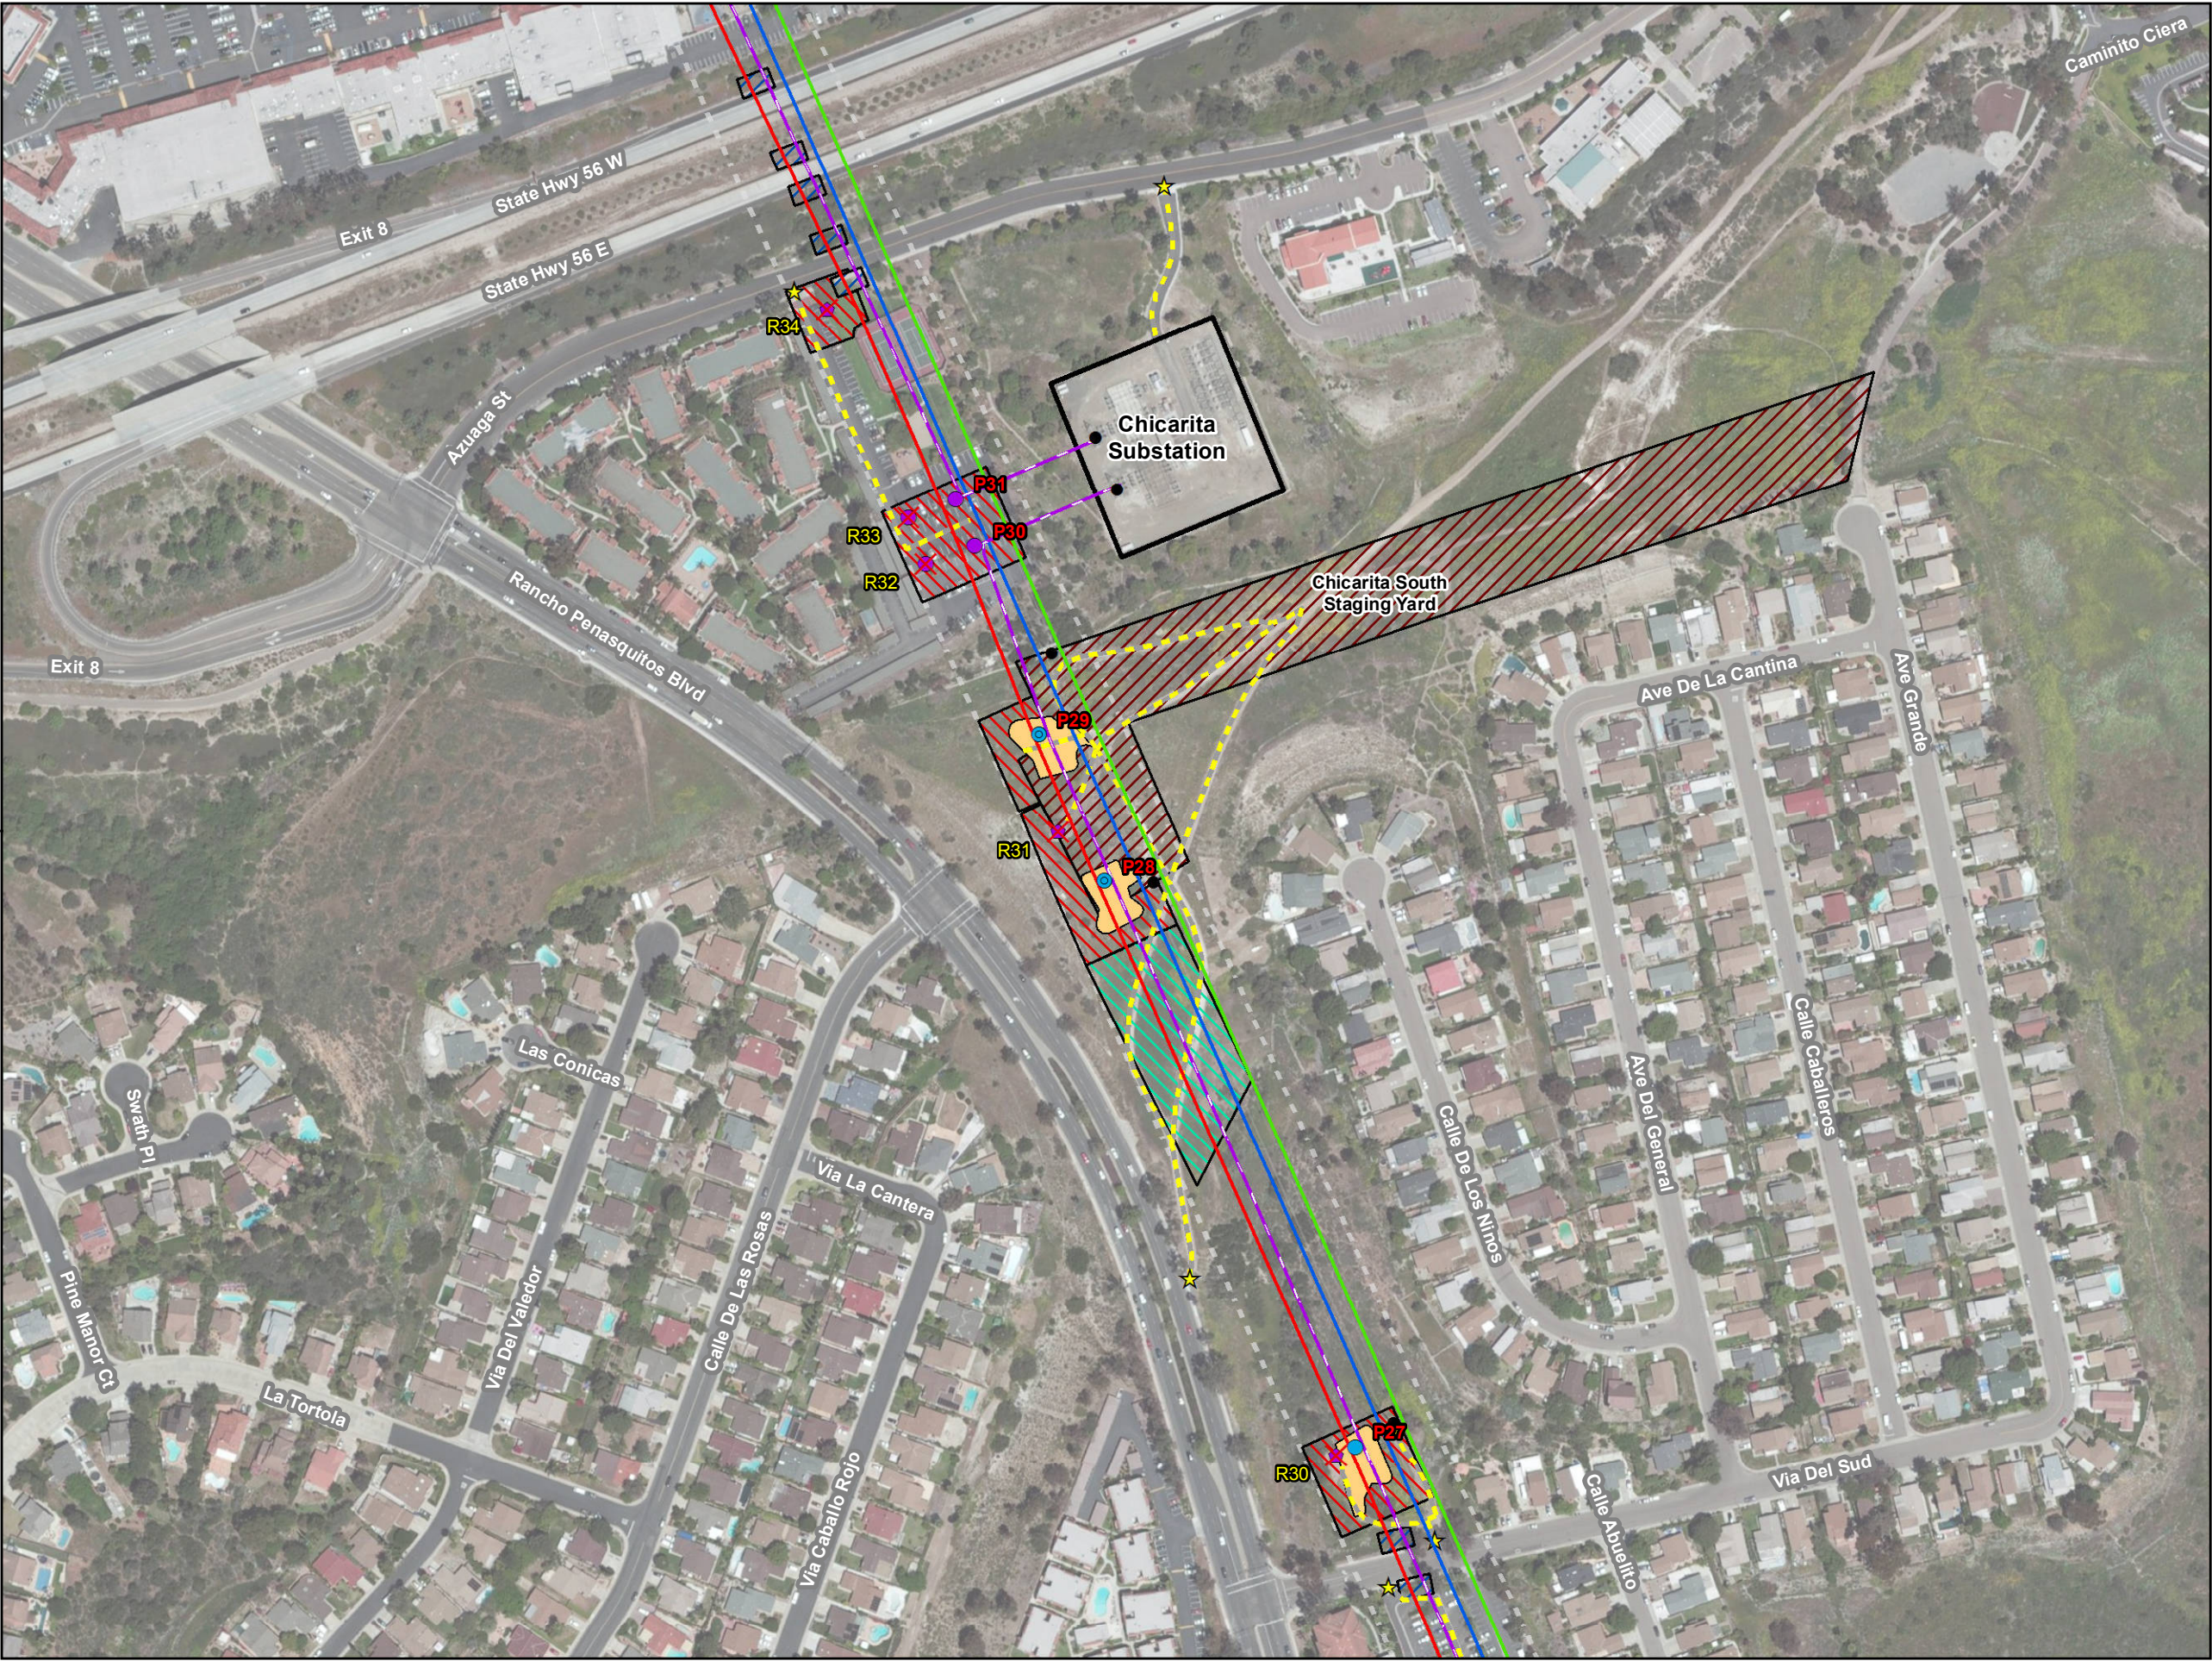

**Sycamore-Peñasquitos 230-kV
Transmission Line Project**
Admin Draft EIR
Project Detail: Map 16 of 45

Legend

Proposed Structures

- 230-kV Tubular Steel Pole (Tangent)
- 230-kV Tubular Steel Pole (Dead End)
- 138-kV Tubular Steel Pole (Dead End)

Existing Structures (To Remain)

- (Structure Not Part of Project)

Existing Structures (To Remove)

- 138-kV Tubular Steel Pole
- 138-kV Wood H-Frame

Transmission Lines

- 230-kV (Proposed Overhead)
- 230-kV (Existing Overhead)

Power Lines

- 138-kV (Reconductor Overhead)
- 69-kV (Existing Overhead)

Substation


- Access Point
- Access Road

Work Areas

- Structure Pad
- Structure Installation/Removal
- Stringing Site
- Guard Structure
- Staging Yard
- SDG&E Right-of-Way

Map Created: 2/6/2015
Aerial Imagery Captured: 5/3/2010
Scale = 1:3,000
500 Feet

PANORAMA
ENVIRONMENTAL, INC.

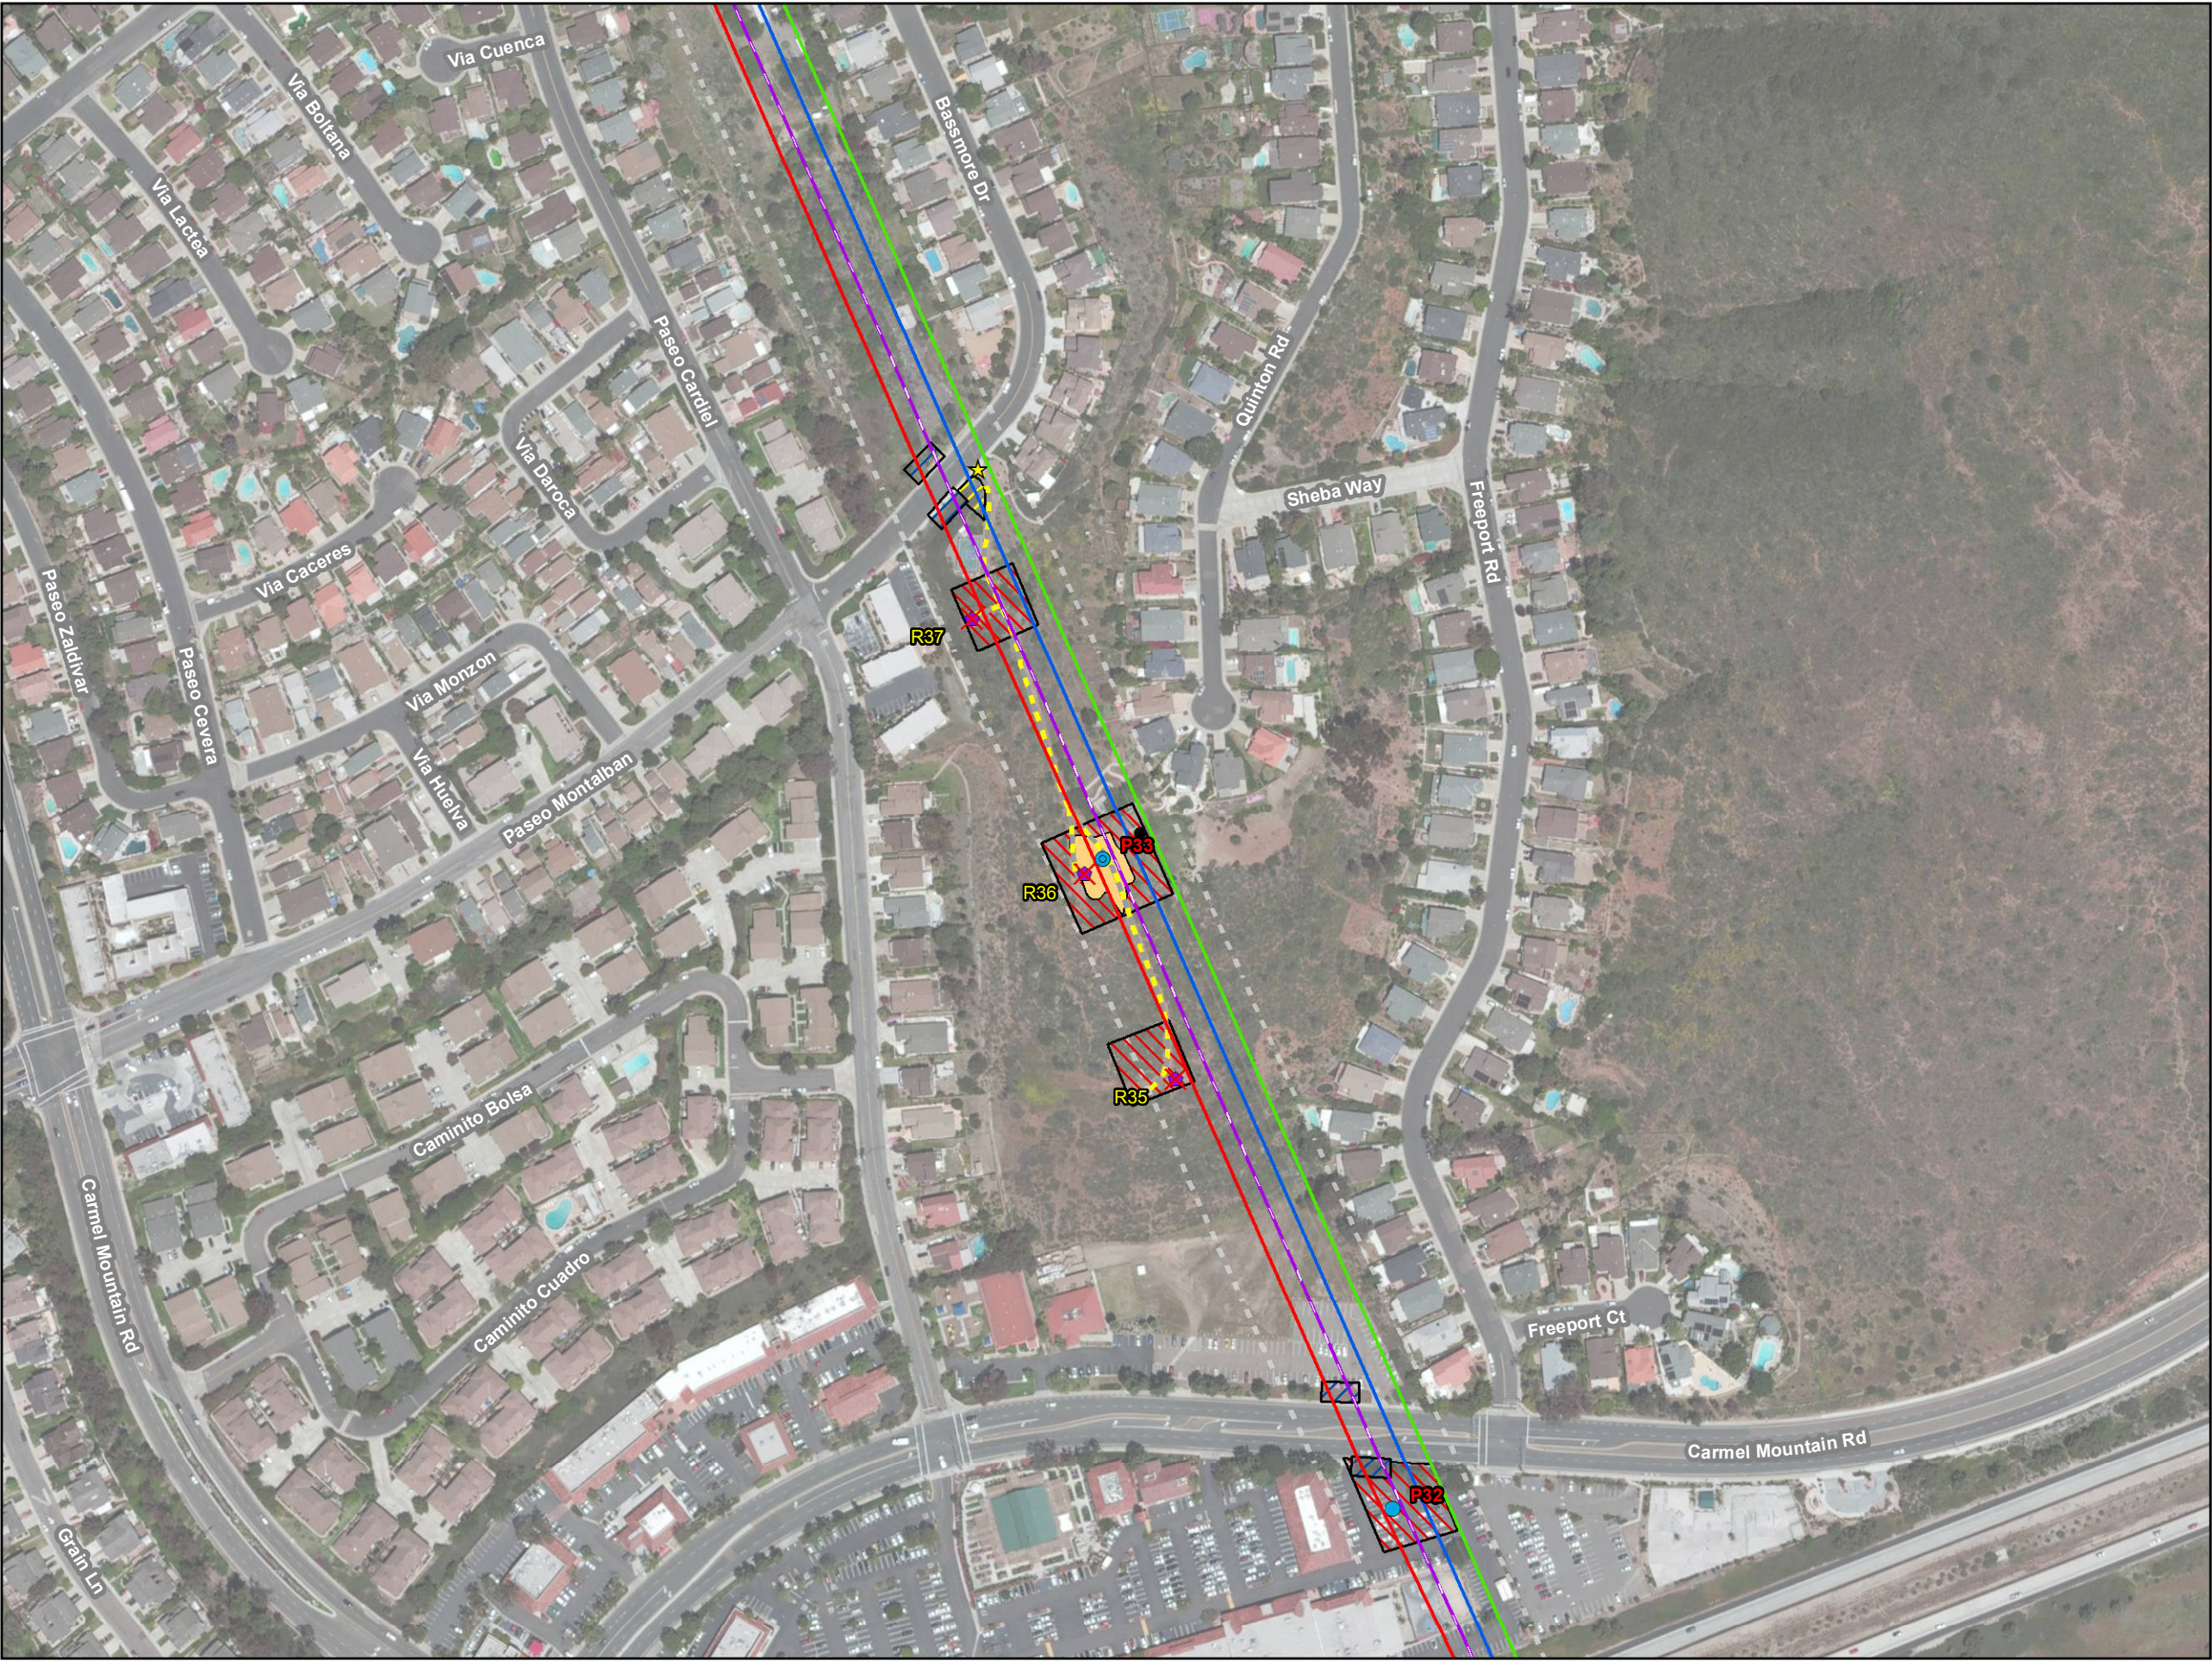

**Sycamore-Peñasquitos 230-kV
Transmission Line Project**
Admin Draft EIR
Project Detail: Map 17 of 45

Legend

Proposed Structures

- 230-kV Tubular Steel Pole (Tangent)
- 230-kV Tubular Steel Pole (Dead End)

Existing Structures (To Remain)

- (Structure Not Part of Project)

Existing Structures (To Remove)

- 138-kV Wood H-Frame

Transmission Lines

- 230-kV (Proposed Overhead)
- 230-kV (Existing Overhead)

Power Lines

- 138-kV (Reconductor Overhead)
- 69-kV (Existing Overhead)


- Access Point
- Access Road

Work Areas

- Structure Pad
- Structure Installation/Removal
- Guard Structure
- Access Support
- SDG&E Right-of-Way


Map Created: 2/6/2015
Aerial Imagery Captured: 5/3/2010
Scale = 1:3,000
500 Feet

PANORAMA
ENVIRONMENTAL, INC.

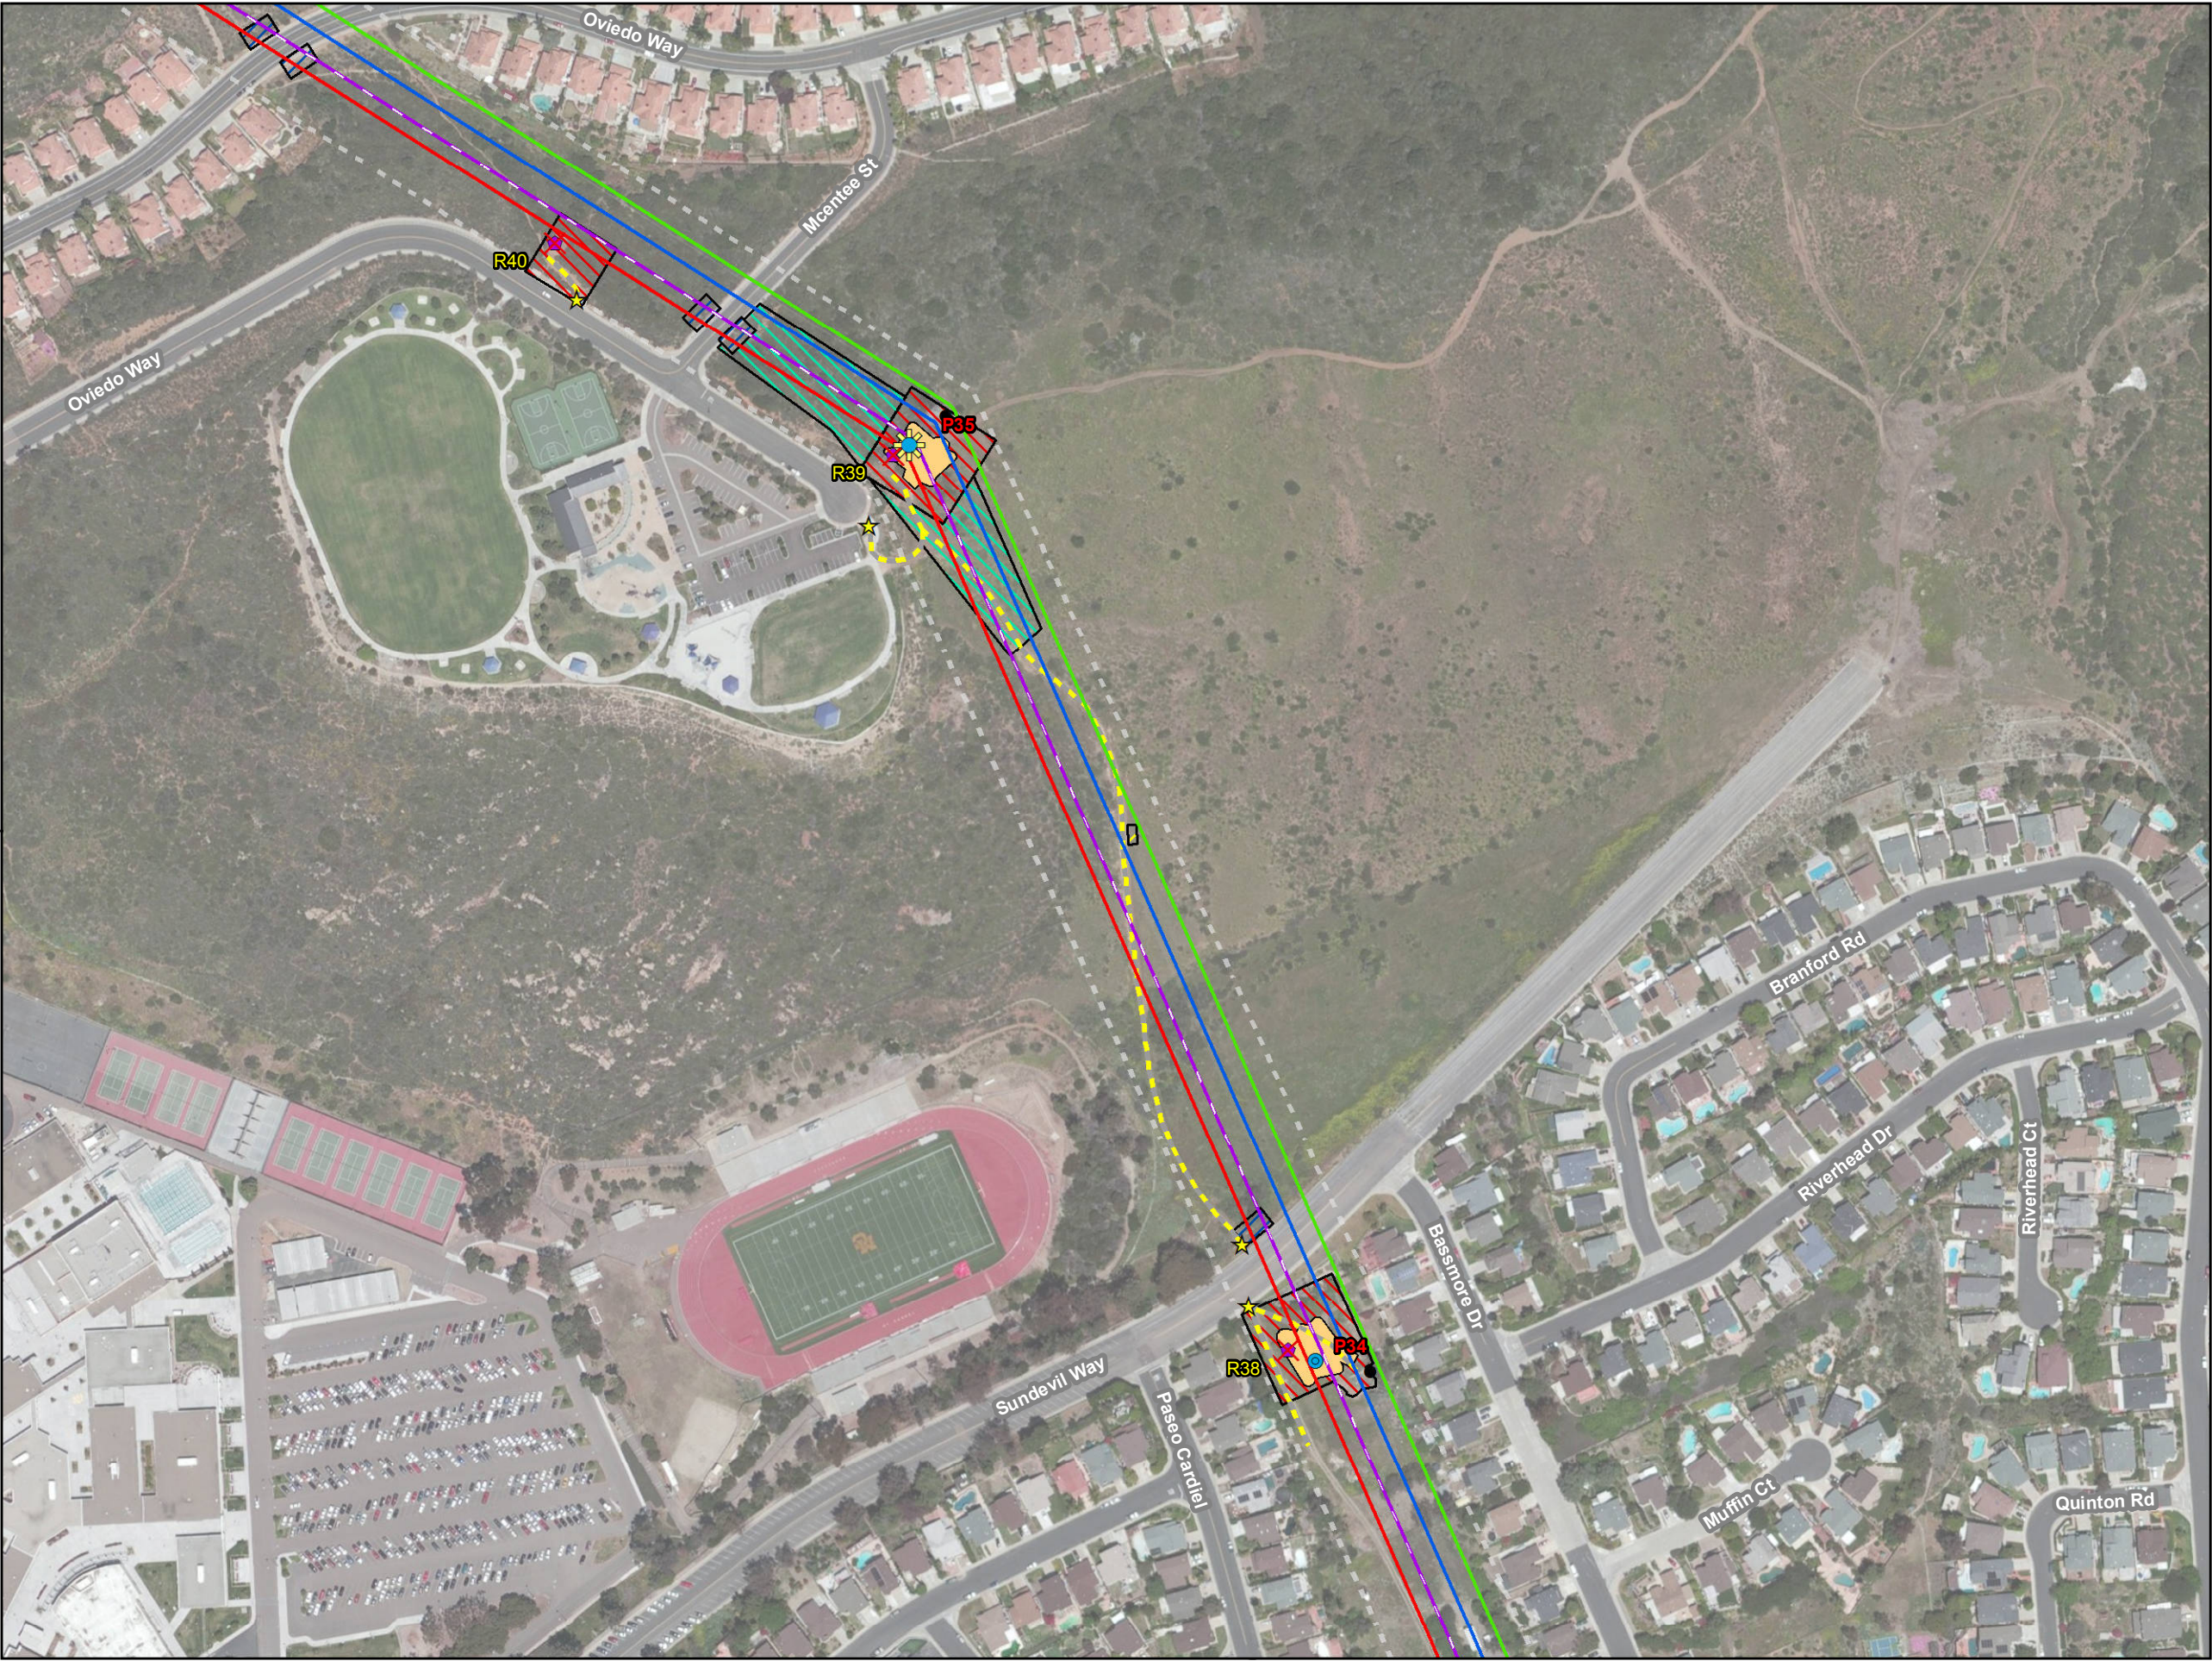

**Sycamore-Peñasquitos 230-kV
Transmission Line Project**
Admin Draft EIR
Project Detail: Map 18 of 45

- Legend**
- Proposed Structures**
- 230-kV Tubular Steel Pole (Tangent)
 - 230-kV Tubular Steel Pole (Dead End)
 - Structure with Preliminary Aviation Lighting
- Existing Structures (To Remain)**
- (Structure Not Part of Project)
- Existing Structures (To Remove)**
- 138-kV Wood H-Frame
- Transmission Lines**
- 230-kV (Proposed Overhead)
 - 230-kV (Existing Overhead)
- Power Lines**
- 138-kV (Reconductor Overhead)
 - 69-kV (Existing Overhead)
- Access Point**
- Access Road
- Work Areas**
- Structure Pad
 - Structure Installation/Removal
 - Stringing Site
 - Guard Structure
 - Access Support
 - SDG&E Right-of-Way

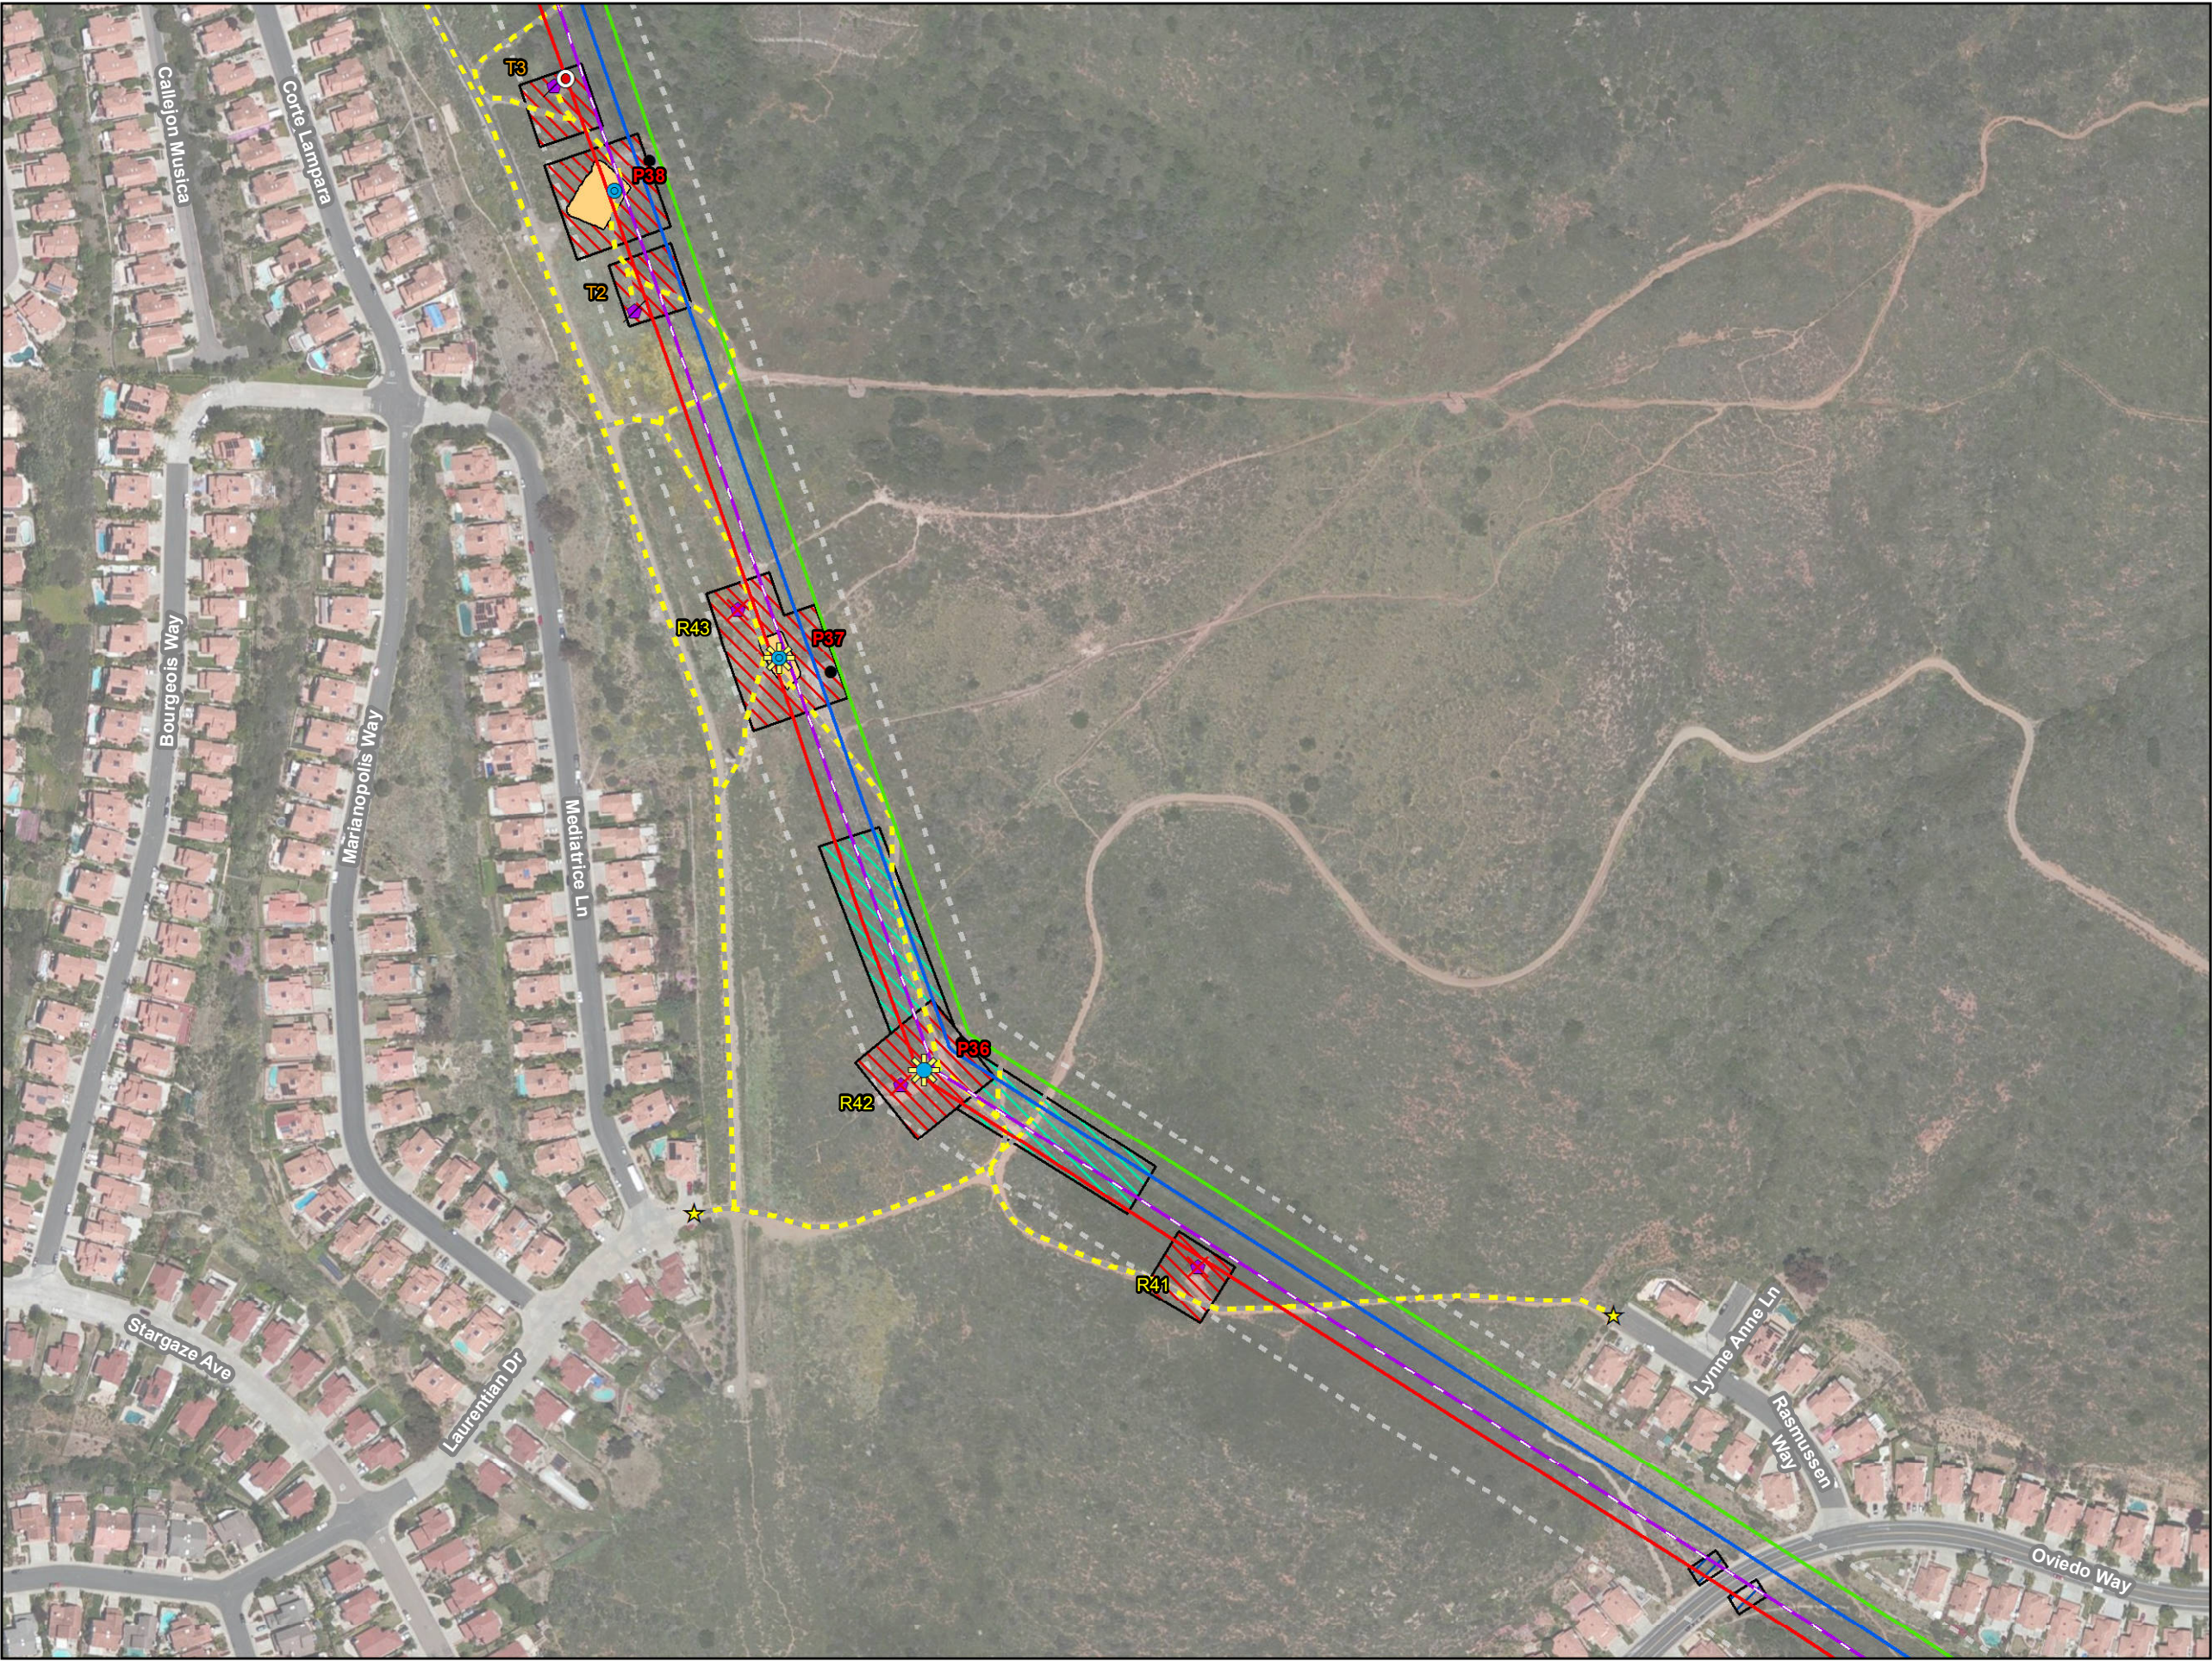


**Sycamore-Peñasquitos 230-kV
Transmission Line Project**
Admin Draft EIR
Project Detail: Map 19 of 45

Legend

- Proposed Structures**
- 230-kV Tubular Steel Pole (Tangent)
 - 230-kV Tubular Steel Pole (Dead End)
 - Structure with Preliminary Aviation Lighting
 - Preliminary Aviation Marker
- Existing Structures (To Remain)**
- (Structure Not Part of Project)
- Existing Structures (To Remove)**
- 138-kV Wood H-Frame
- Existing Structures (To Top)**
- 138-kV Wood H-Frame
- Transmission Lines**
- 230-kV (Proposed Overhead)
 - 230-kV (Existing Overhead)
- Power Lines**
- 138-kV (Reconductor Overhead)
 - 69-kV (Existing Overhead)
 - Access Point
 - Access Road
- Work Areas**
- Structure Pad
 - Structure Installation/Removal
 - Stringing Site
 - Guard Structure
 - SDG&E Right-of-Way

Map Created: 2/6/2015
Aerial Imagery Captured: 5/3/2010
Scale = 1:3,000
500 Feet

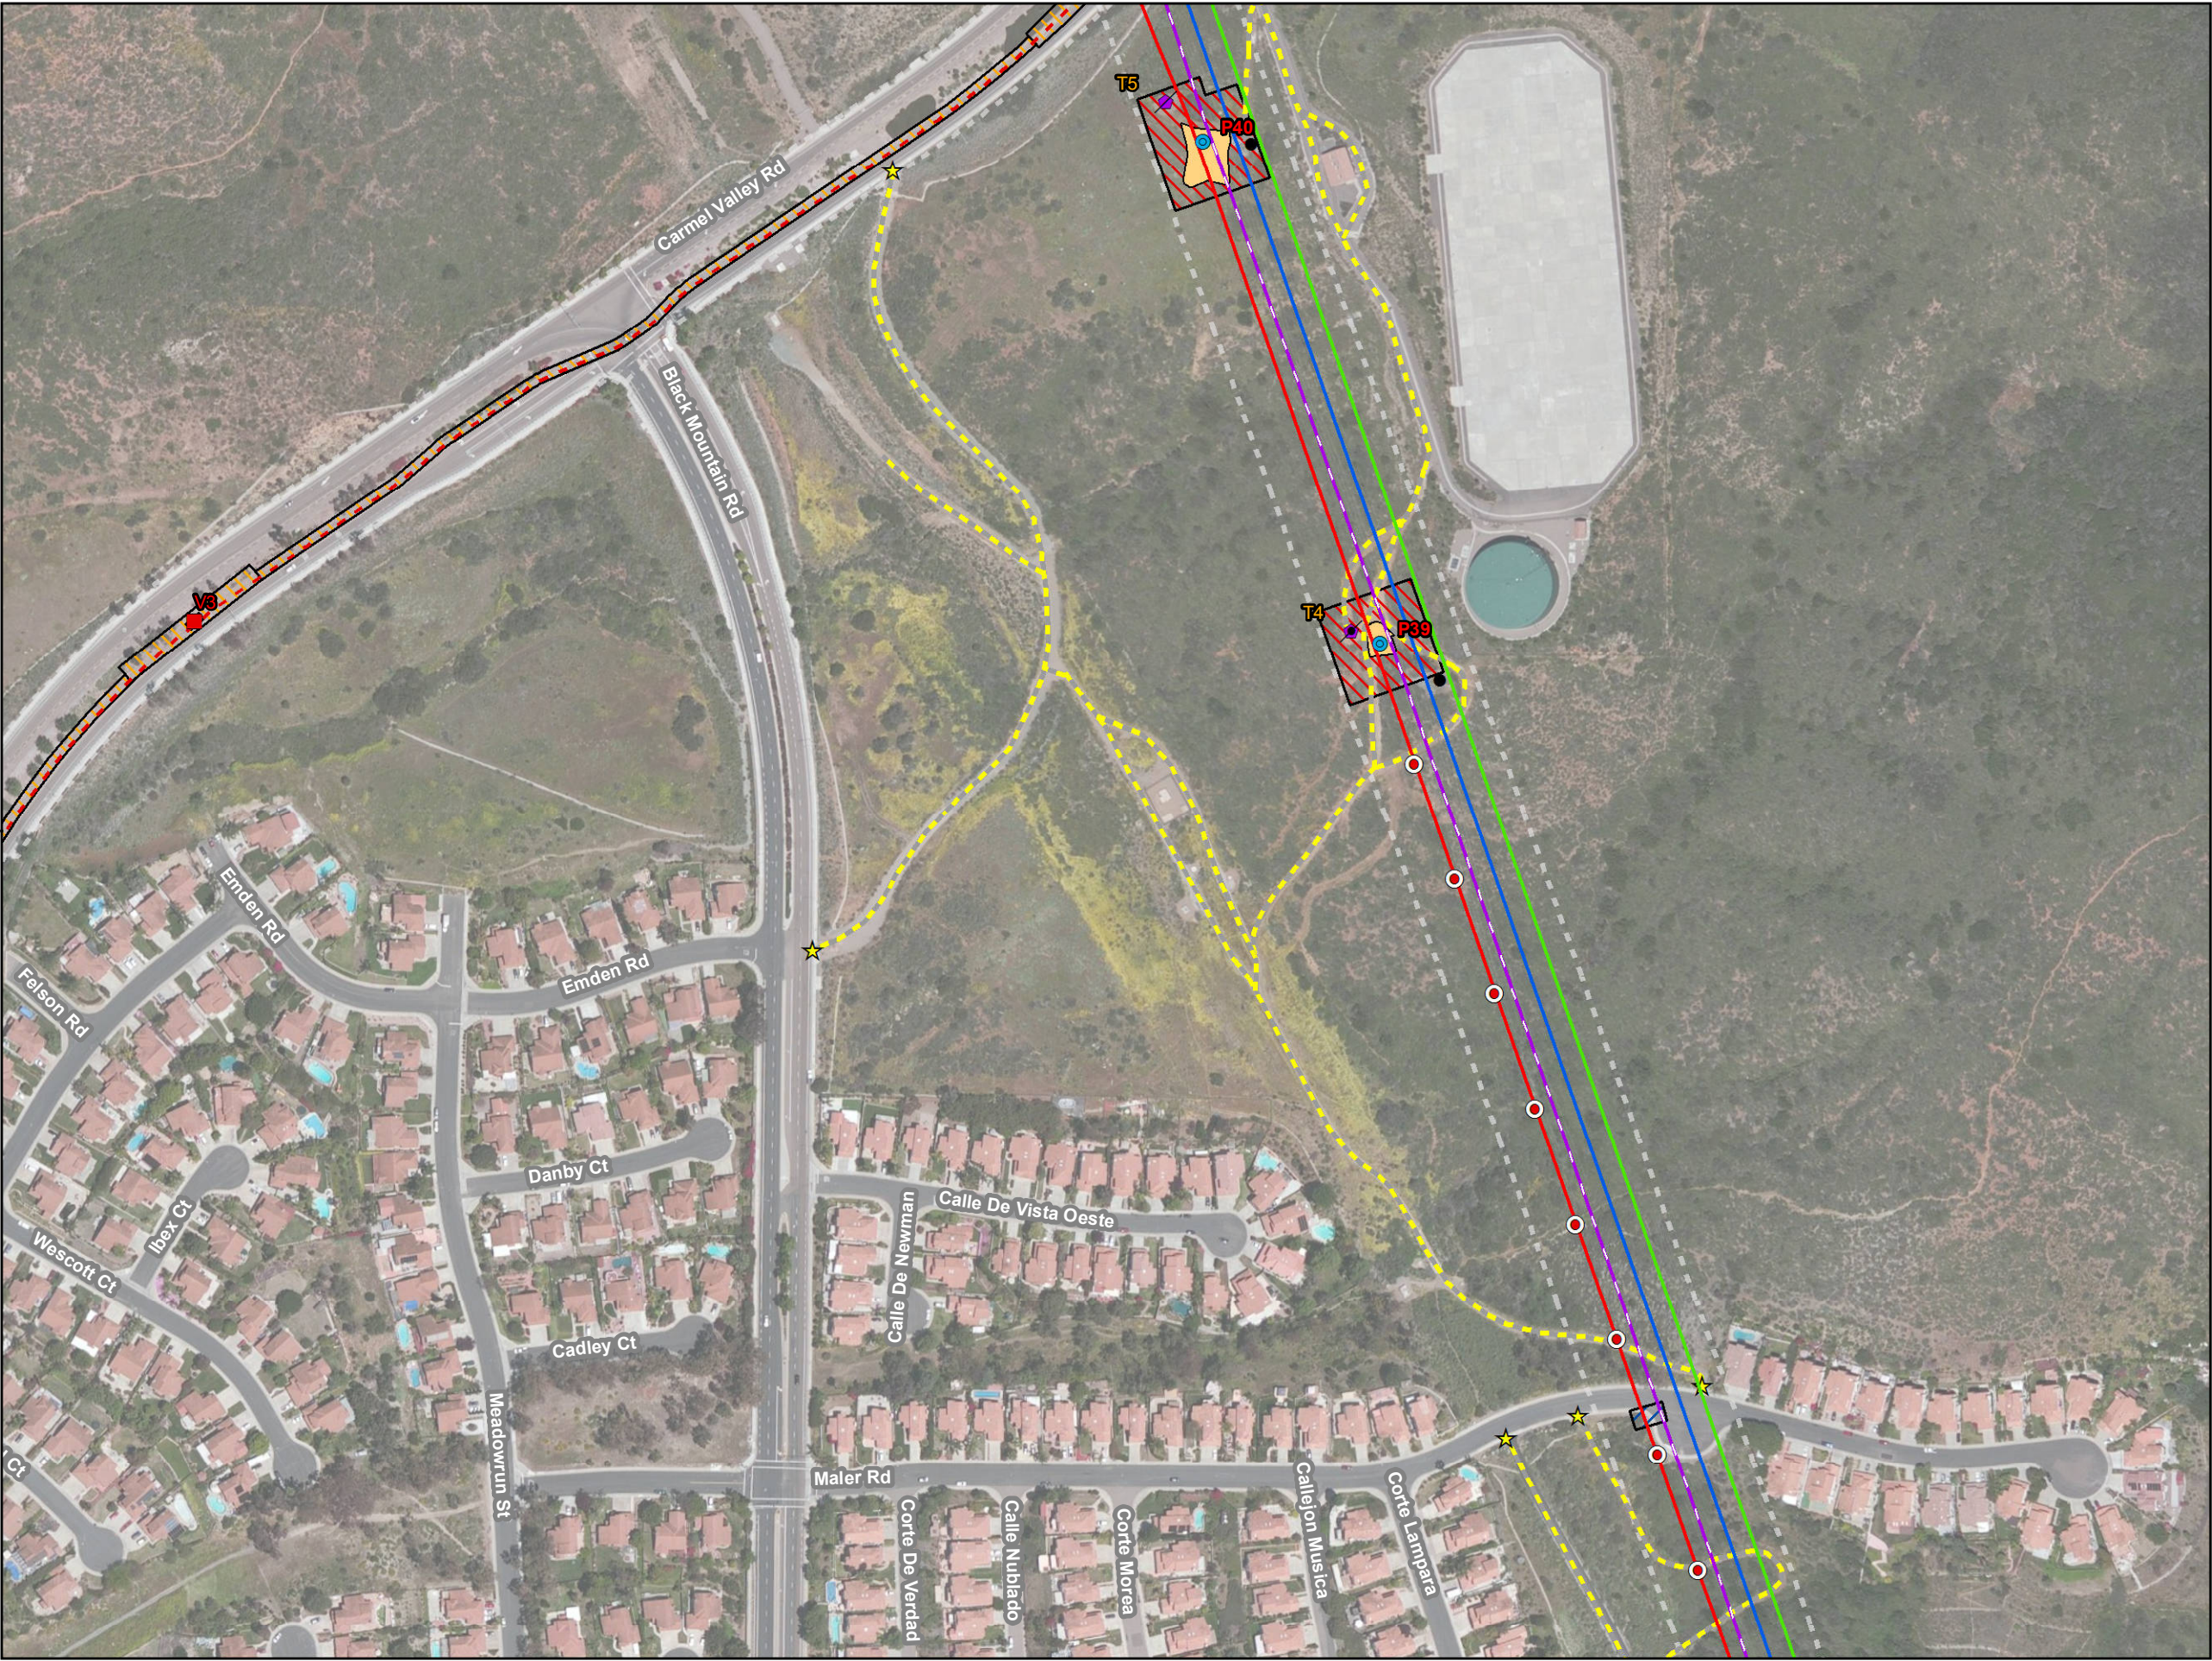


**Sycamore-Peñasquitos 230-kV
Transmission Line Project**
Admin Draft EIR
Project Detail: Map 20 of 45

Legend

- Proposed Structures**
- 230-kV Tubular Steel Pole (Tangent)
 - Preliminary Aviation Marker
 - Splice Vault
- Existing Structures (To Remain)**
- (Structure Not Part of Project)
- Existing Structures (To Top)**
- 138-kV Steel H-Frame
 - 138-kV Wood H-Frame
- Transmission Lines**
- 230-kV (Proposed Overhead)
 - 230-kV (Proposed Underground)
 - 230-kV (Existing Overhead)
- Power Lines**
- 138-kV (Reconductor Overhead)
 - 69-kV (Existing Overhead)
- Work Areas**
- Structure Pad
 - Structure Installation/Removal
 - Guard Structure
 - Underground Construction
 - SDG&E Right-of-Way


Map Created: 2/6/2015
Aerial Imagery Captured: 5/3/2010
Scale = 1:3,000
500 Feet

PANORAMA
ENVIRONMENTAL, INC.

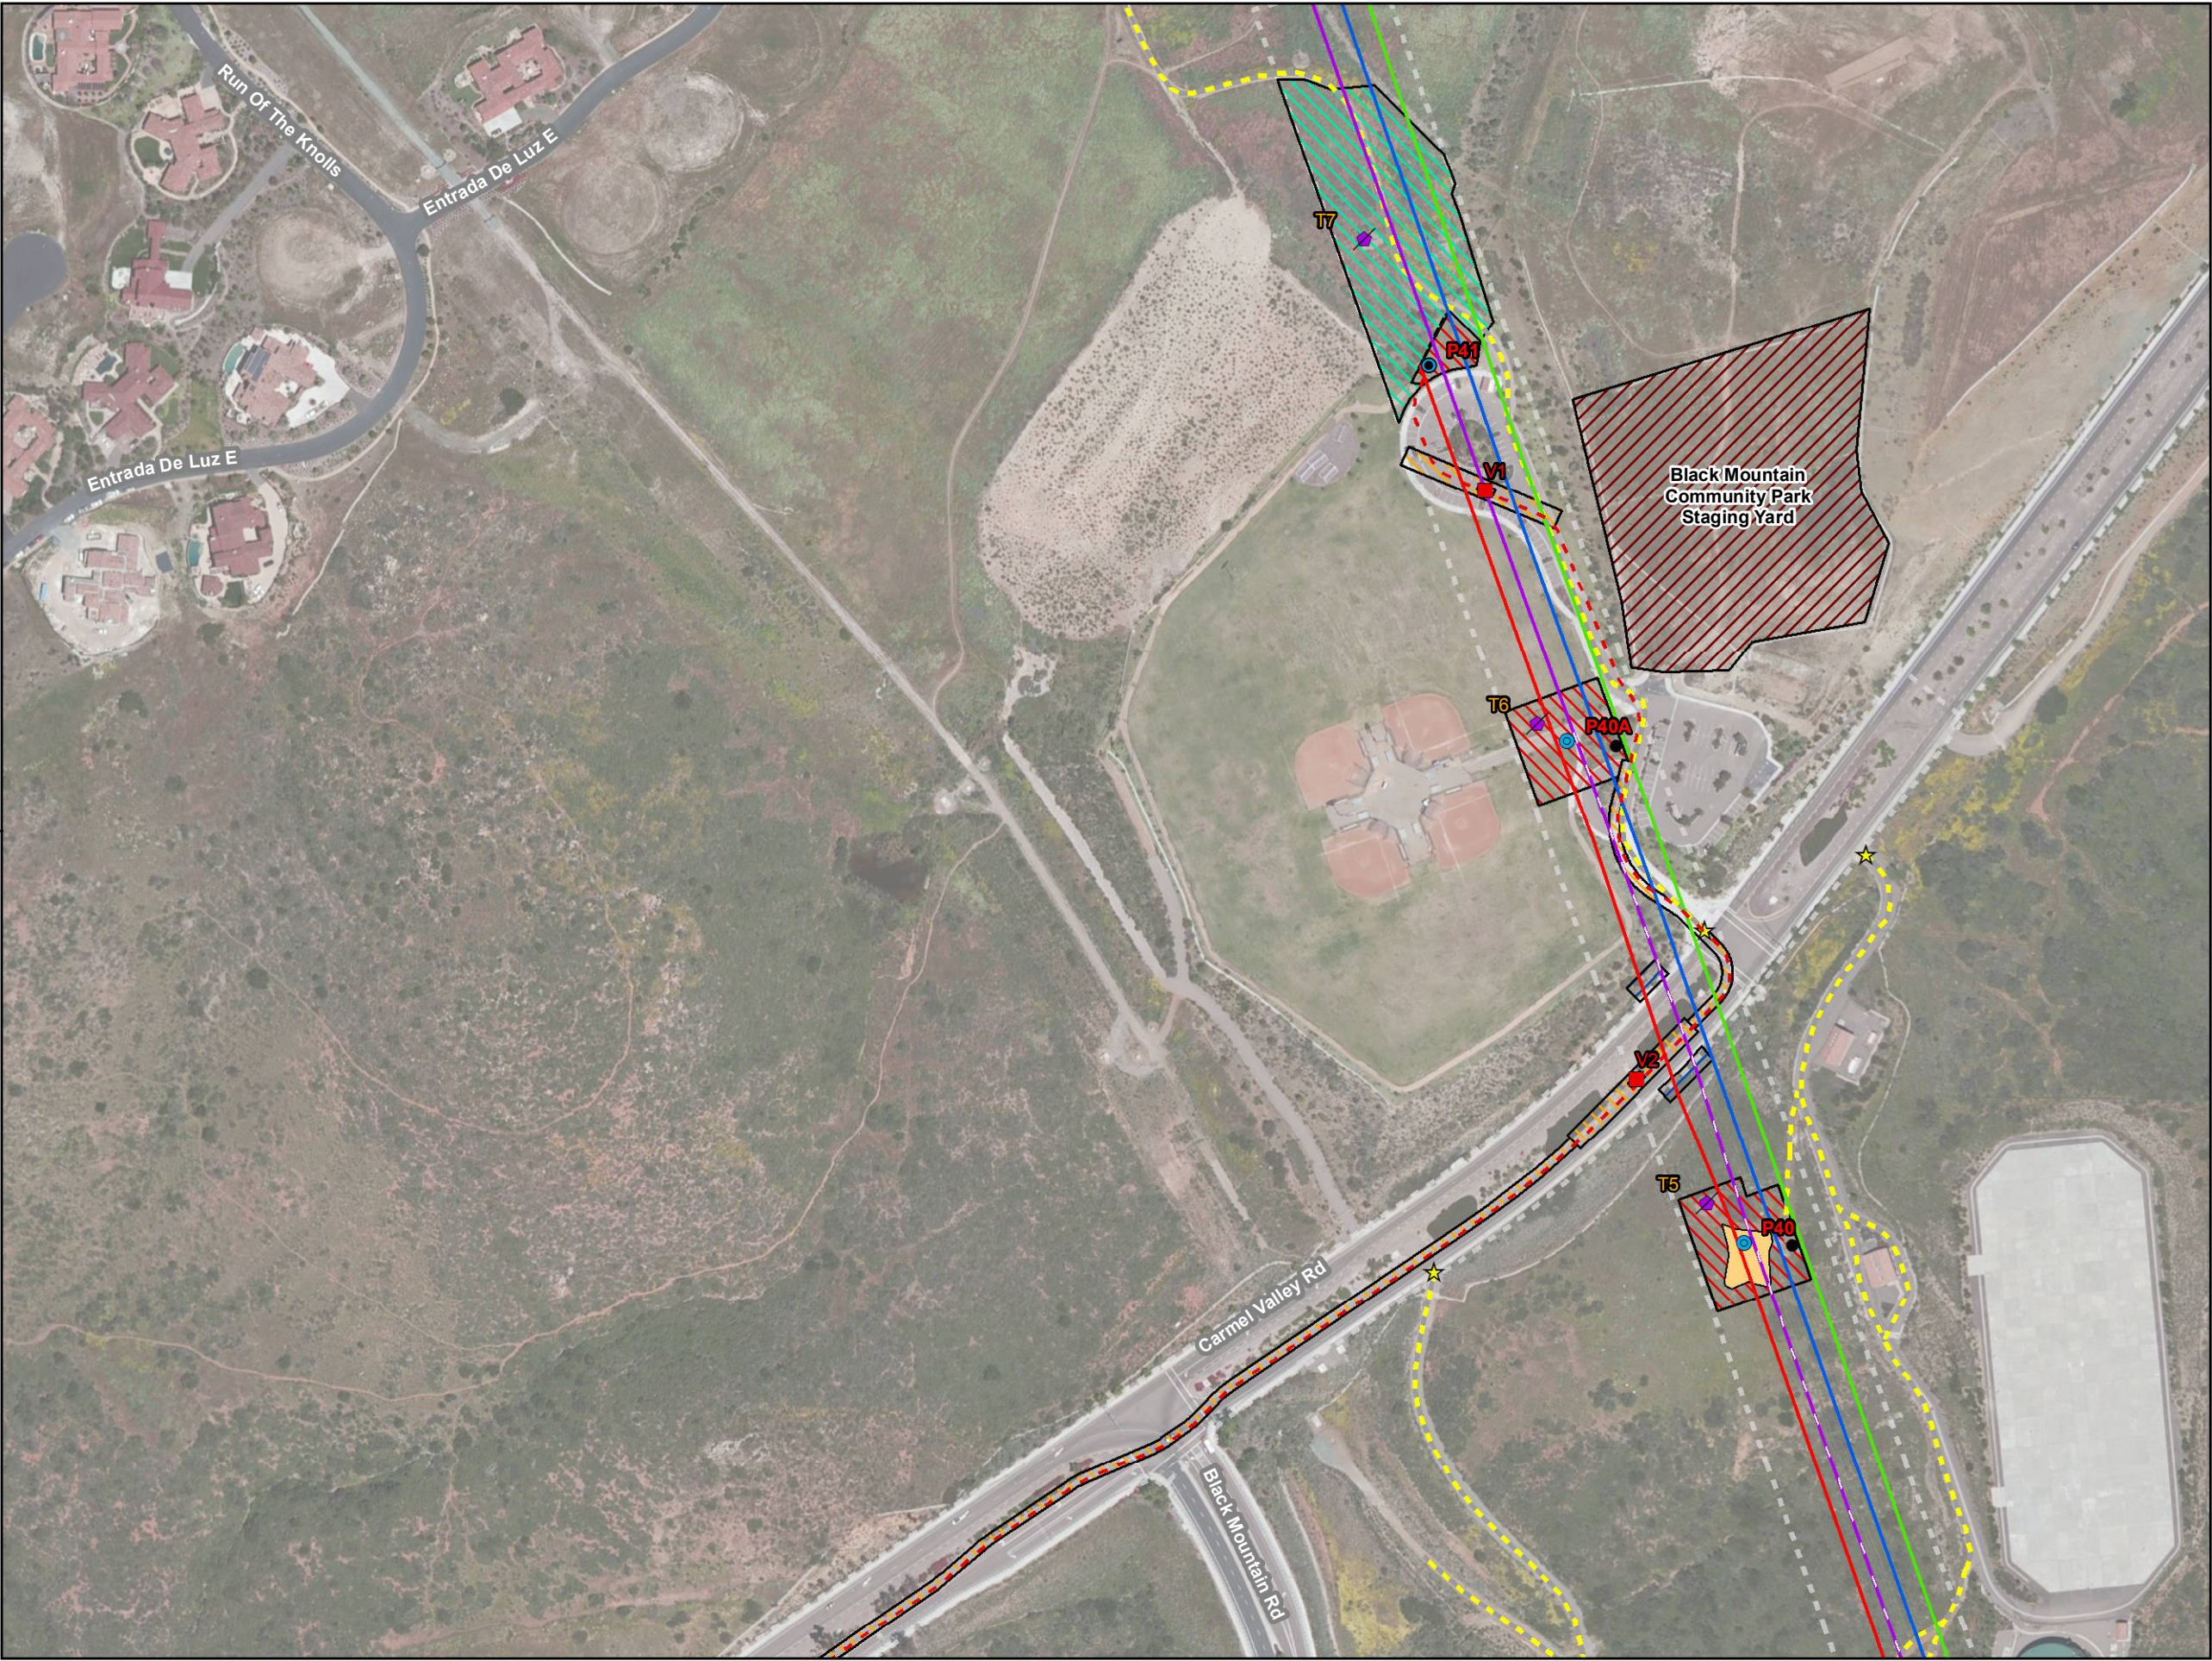

**Sycamore-Peñasquitos 230-kV
Transmission Line Project**
Admin Draft EIR
Project Detail: Map 21 of 45

- Legend**
- Proposed Structures**
- 230-kV Steel Cable Pole (Dead End)
 - 230-kV Tubular Steel Pole (Tangent)
 - Splice Vault
- Existing Structures (To Remain)**
- (Structure Not Part of Project)
- Existing Structures (To Top)**
- 138-kV Wood H-Frame
- Transmission Lines**
- 230-kV (Proposed Overhead)
 - 230-kV (Proposed Underground)
 - 230-kV (Existing Overhead)
- Power Lines**
- 138-kV (Existing Overhead)
 - 138-kV (Reconductor Overhead)
 - 69-kV (Existing Overhead)
- Access Point**
- Access Point
- Access Road**
- Access Road
- Work Areas**
- Structure Pad
 - Structure Installation/Removal
 - Stringing Site
 - Guard Structure
 - Underground Construction
 - Staging Yard
 - SDG&E Right-of-Way

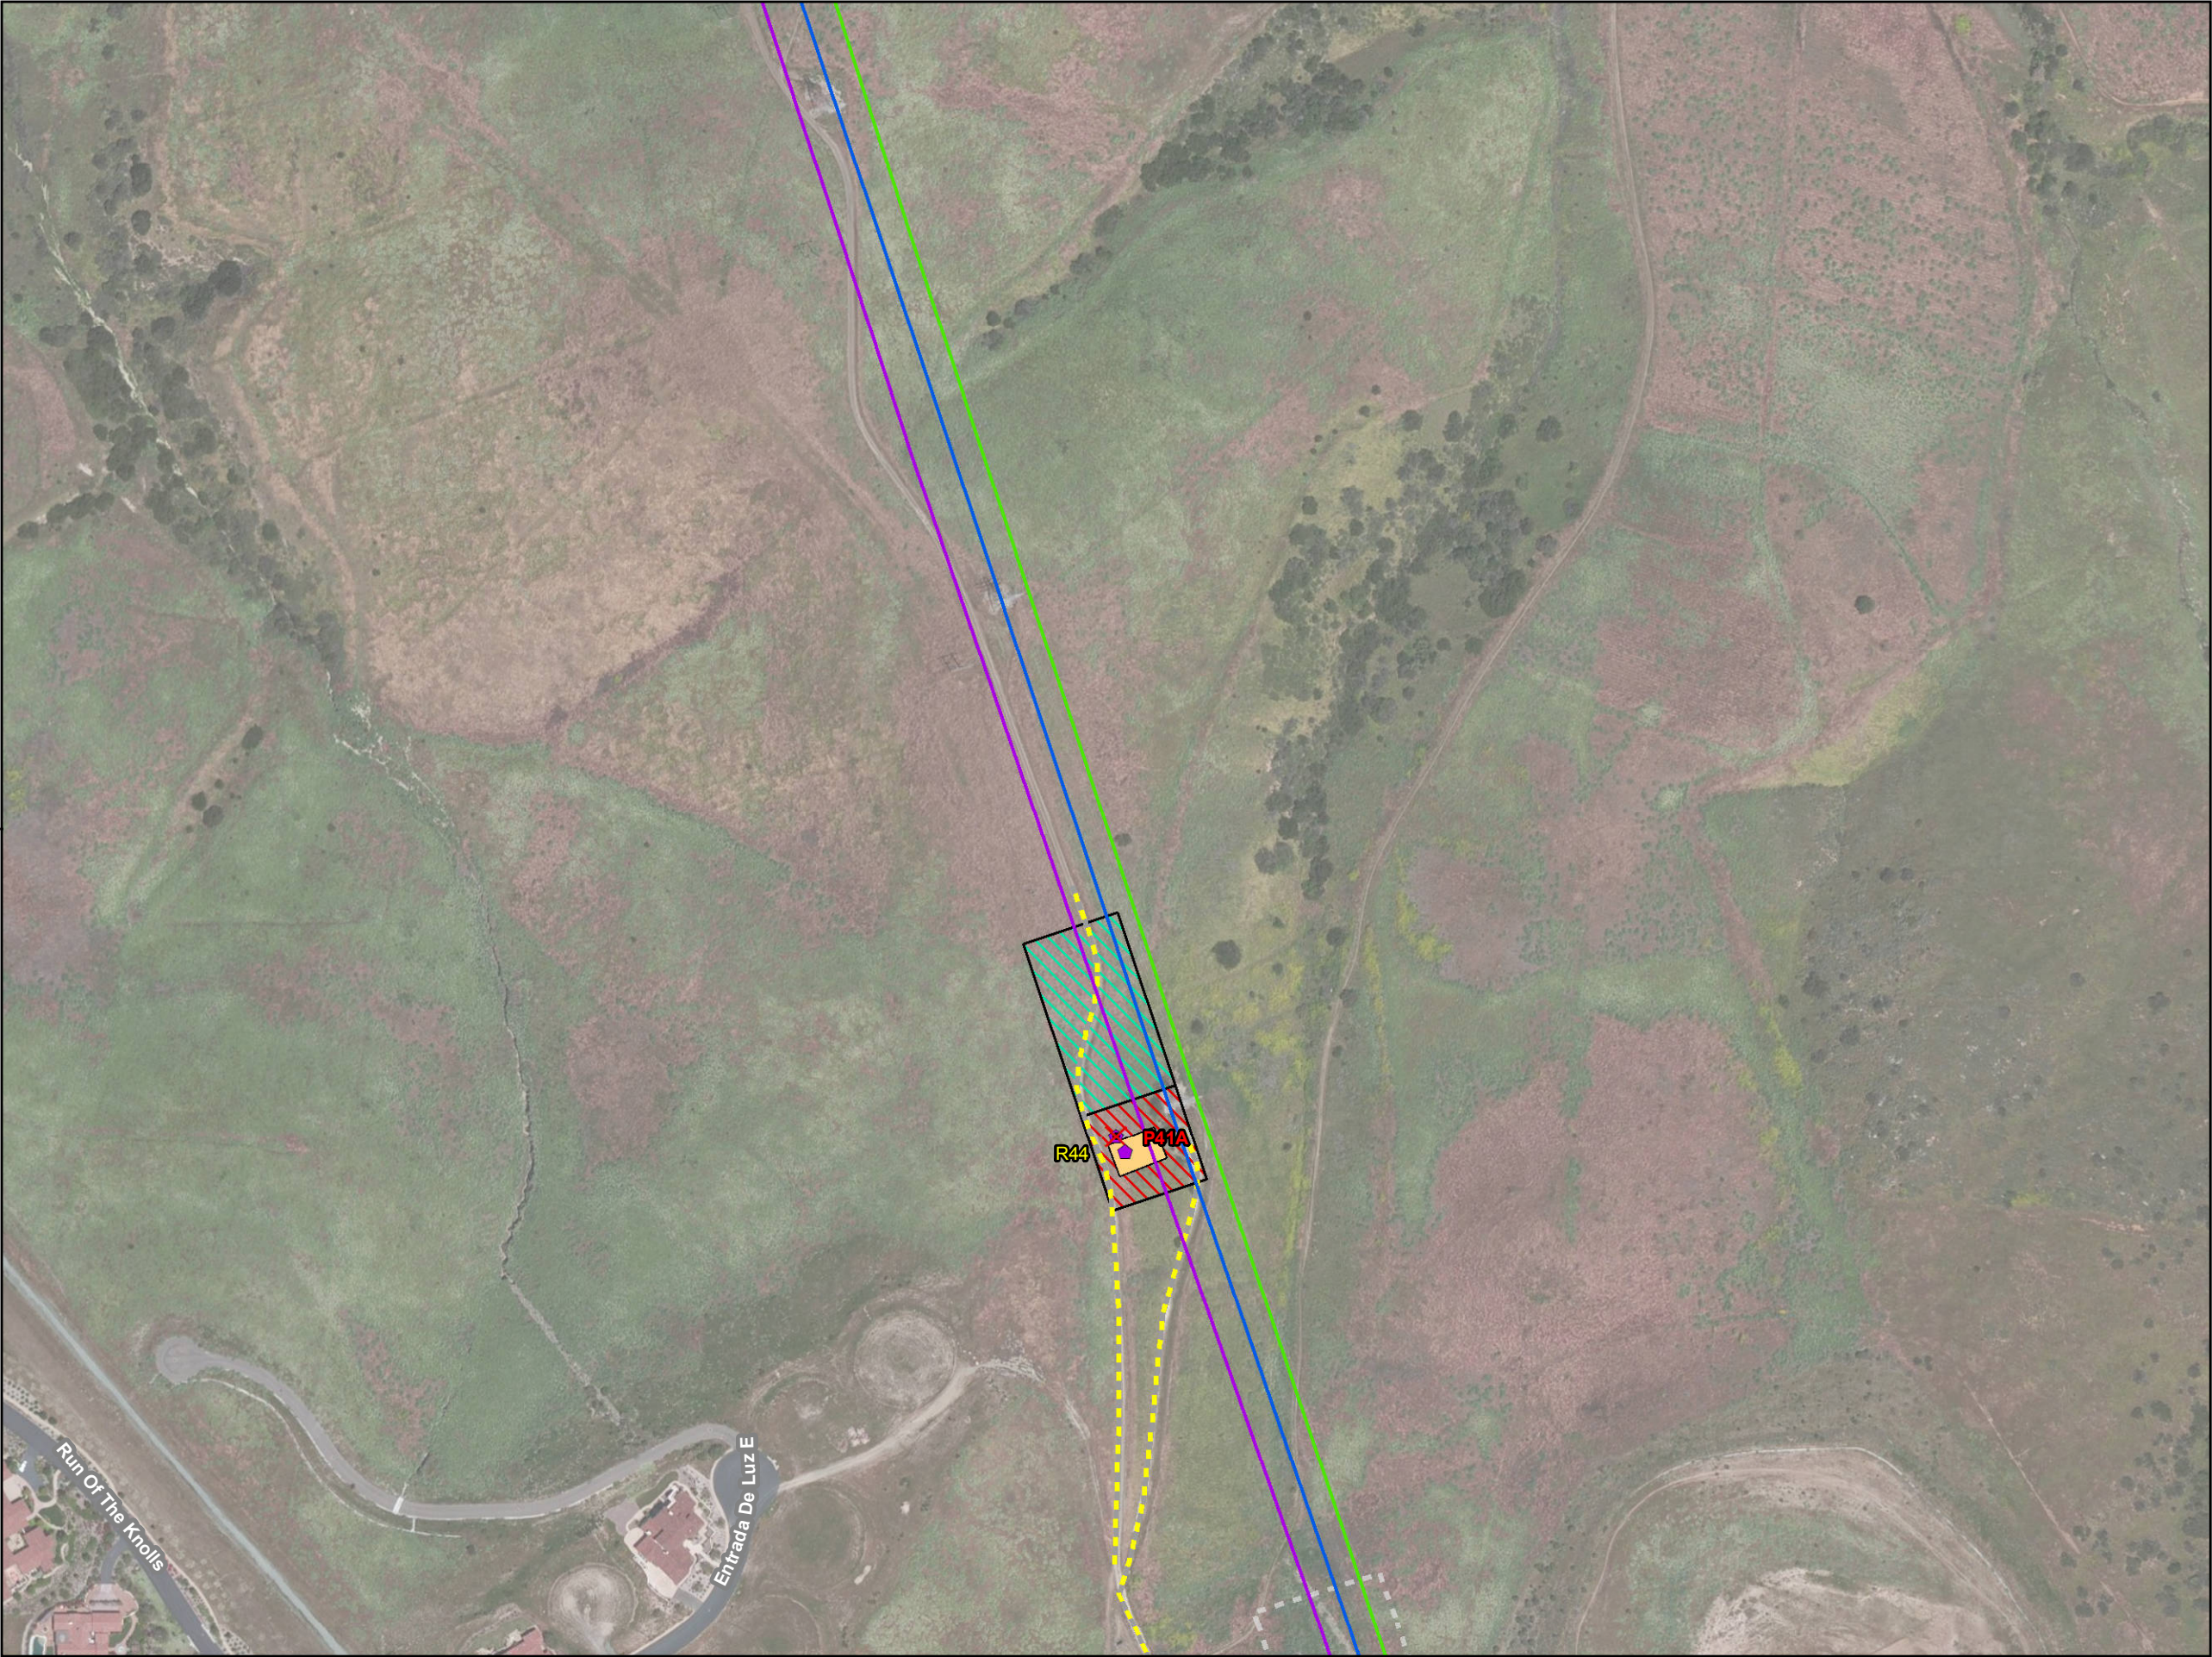

**Sycamore-Peñasquitos 230-kV
Transmission Line Project**
Admin Draft EIR
Project Detail: Map 22 of 45

Legend

- Proposed Structures**
- 138-kV Steel H-Frame (Dead End)
- Existing Structures (To Remove)**
- 138-kV Steel H-Frame
- Transmission Lines**
- 230-kV (Existing Overhead)
- Power Lines**
- 138-kV (Existing Overhead)
 - 69-kV (Existing Overhead)
- Access Road**
- Access Road
- Work Areas**
- Structure Pad
 - Structure Installation/Removal
 - Stringing Site
 - SDG&E Right-of-Way



**Sycamore-Peñasquitos 230-kV
Transmission Line Project**
Admin Draft EIR
Project Detail: Map 23 of 45

- Legend**
- Splice Vault
 - Transmission Lines**
 - - 230-kV (Proposed Underground)
 - Work Areas**
 - ▭ Underground Construction
 - ▭ SDG&E Right-of-Way

Map Created: 2/6/2015
Aerial Imagery Captured: 5/3/2010
Scale = 1:3,000

500 Feet

PANORAMA
ENVIRONMENTAL, INC.



**Sycamore-Peñasquitos 230-kV
Transmission Line Project**
Admin Draft EIR
Project Detail: Map 24 of 45


- Legend**
- Splice Vault
 - Transmission Lines**
 - - 230-kV (Proposed Underground)
 - Work Areas**
 - Underground Construction
 - SDG&E Right-of-Way



**Sycamore-Peñasquitos 230-kV
Transmission Line Project**
Admin Draft EIR
Project Detail: Map 25 of 45

- Legend**
- Splice Vault
 - Transmission Lines**
 - - 230-kV (Proposed Underground)
 - Work Areas**
 - ▨ Underground Construction
 - ▤ SDG&E Right-of-Way

Map Created: 2/6/2015
Aerial Imagery Captured: 5/3/2010
Scale = 1:3,000
500 Feet

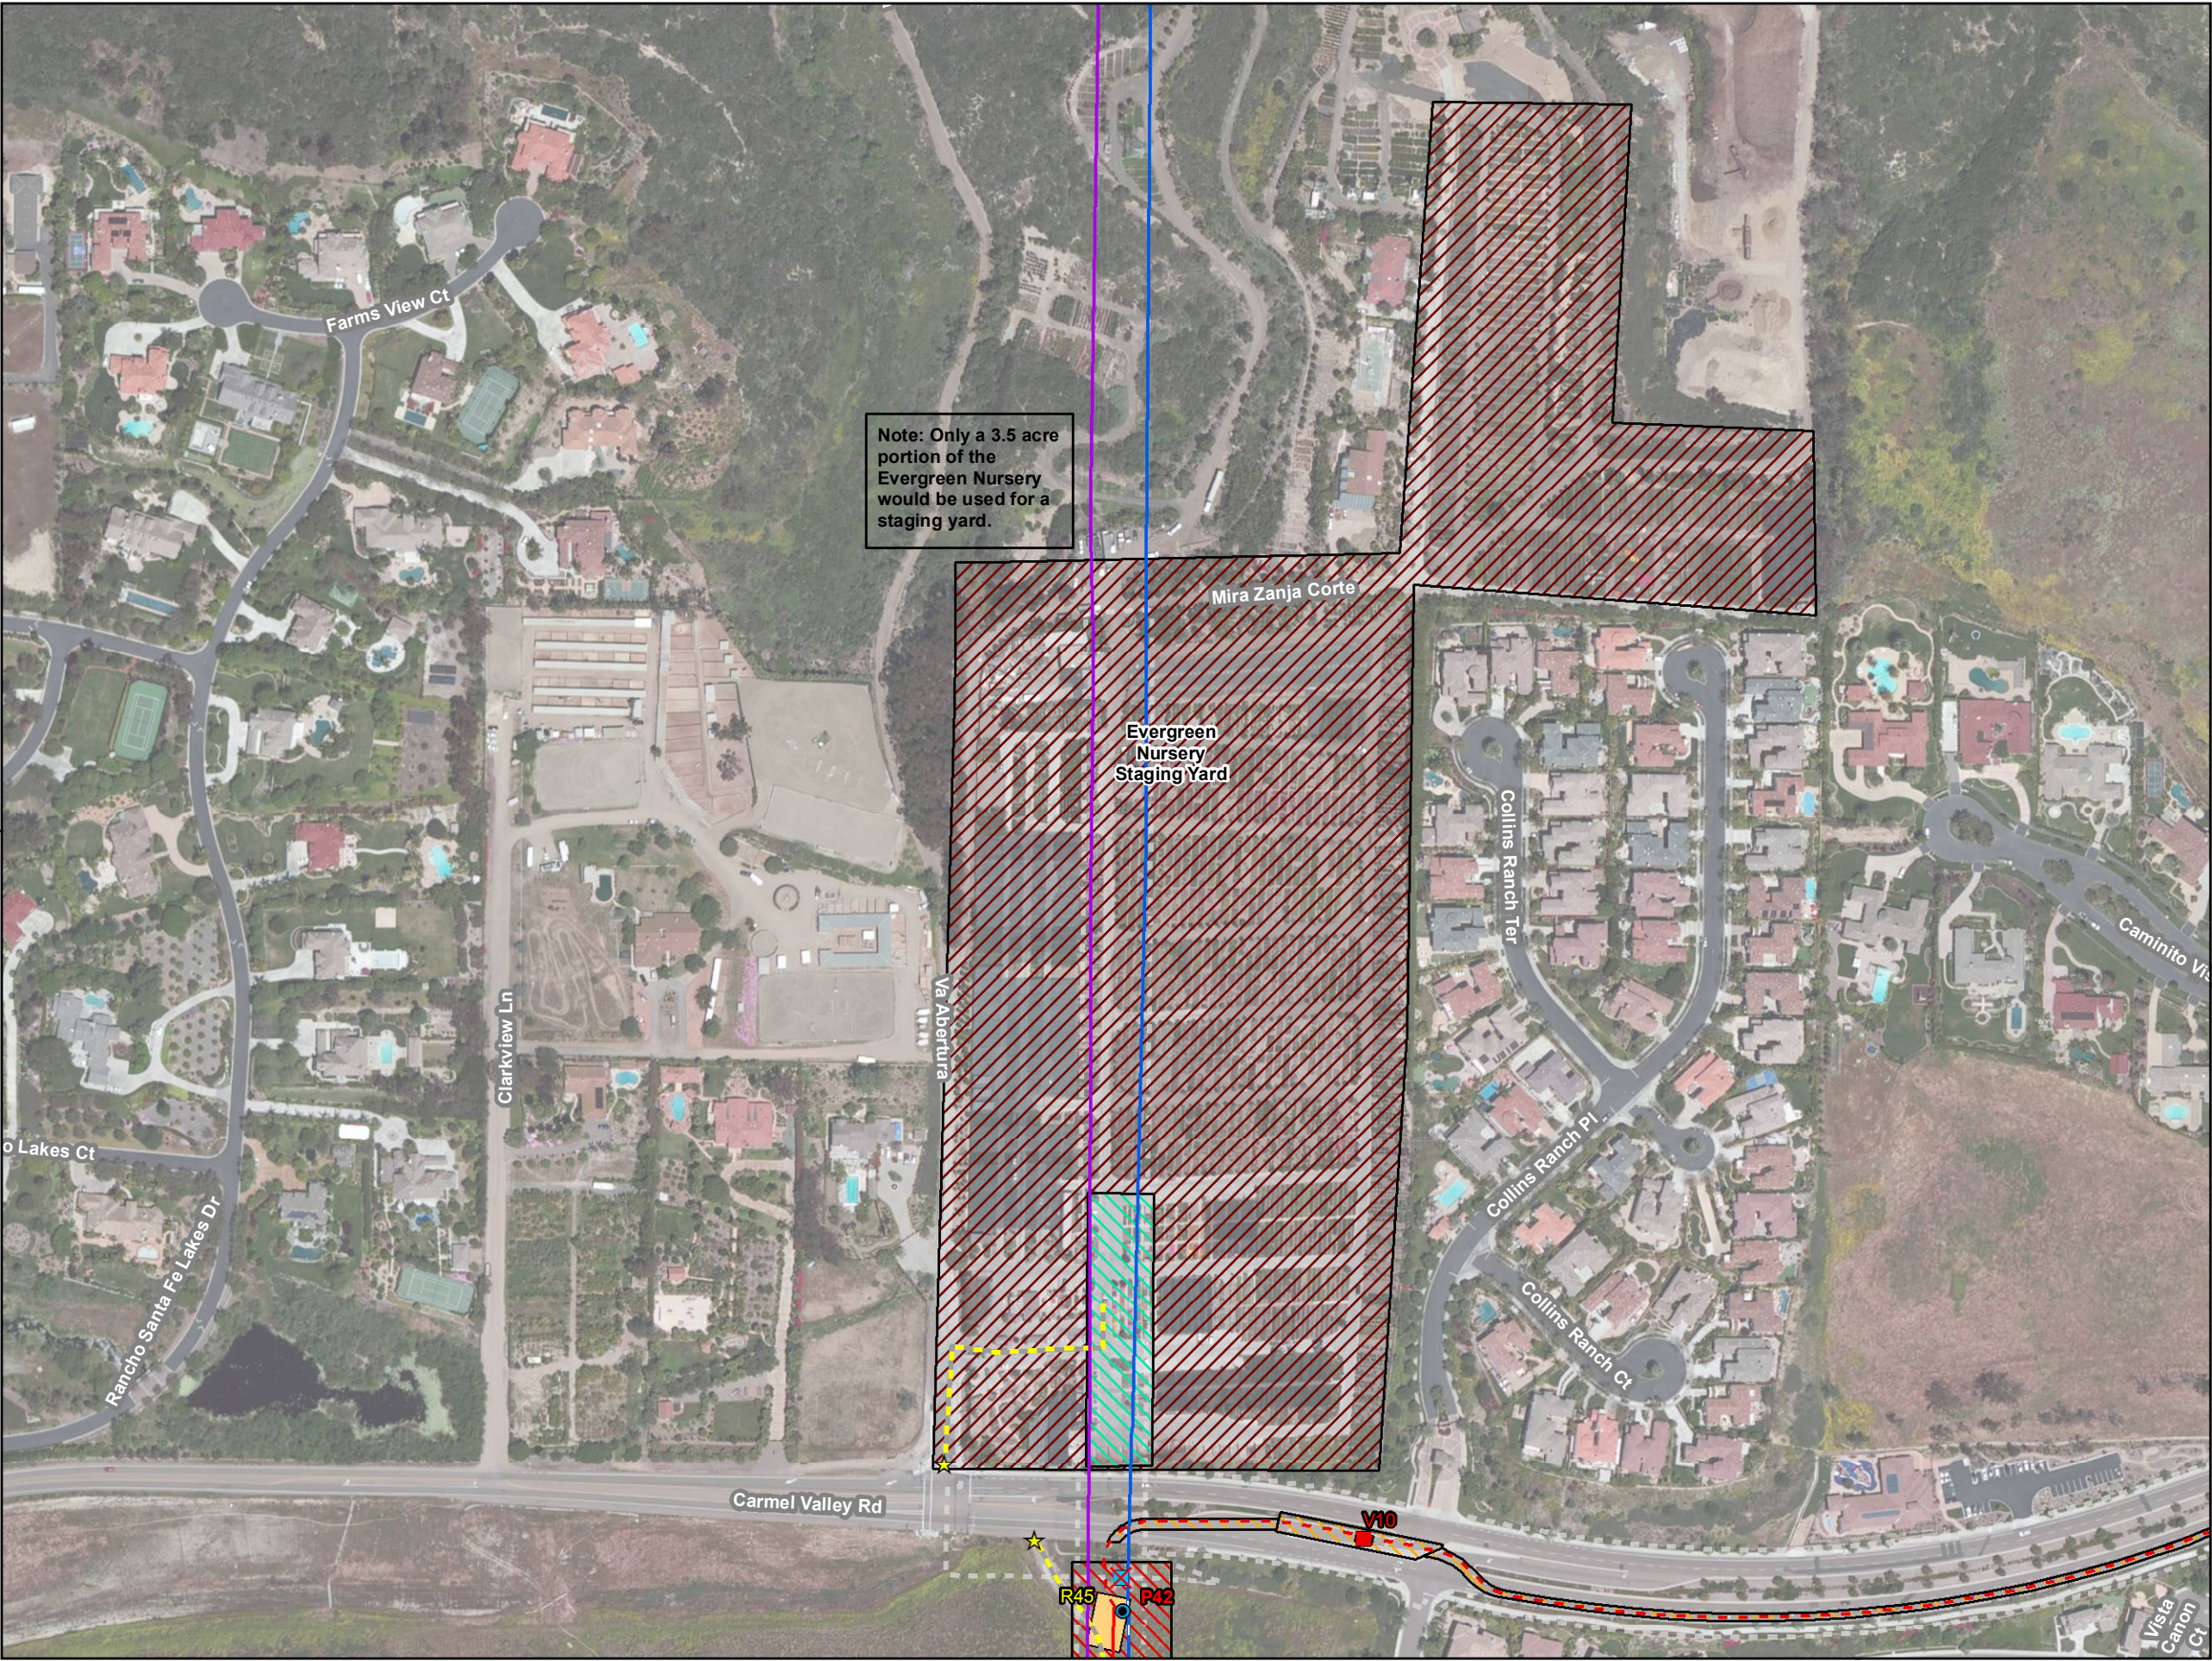

**Sycamore-Peñasquitos 230-kV
Transmission Line Project**
Admin Draft EIR
Project Detail: Map 26 of 45

Legend

Proposed Structures

- 230-kV Steel Cable Pole (Dead End)
- Splice Vault

Existing Structures (To Remove)

- 230-kV Steel Lattice Tower

Transmission Lines

- 230-kV (Proposed Overhead)
- 230-kV (Proposed Underground)
- 230-kV (Existing Overhead)
- 230-kV (Reconductor Overhead)

Power Lines


- 138-kV (Existing Overhead)
- Access Point
- Access Road

Work Areas

- Structure Pad
- Structure Installation/Removal
- Stringing Site
- Underground Construction
- Staging Yard
- SDG&E Right-of-Way

Map Created: 2/6/2015
Aerial Imagery Captured: 5/3/2010
Scale = 1:3,000
500 Feet

PANORAMA
ENVIRONMENTAL, INC.

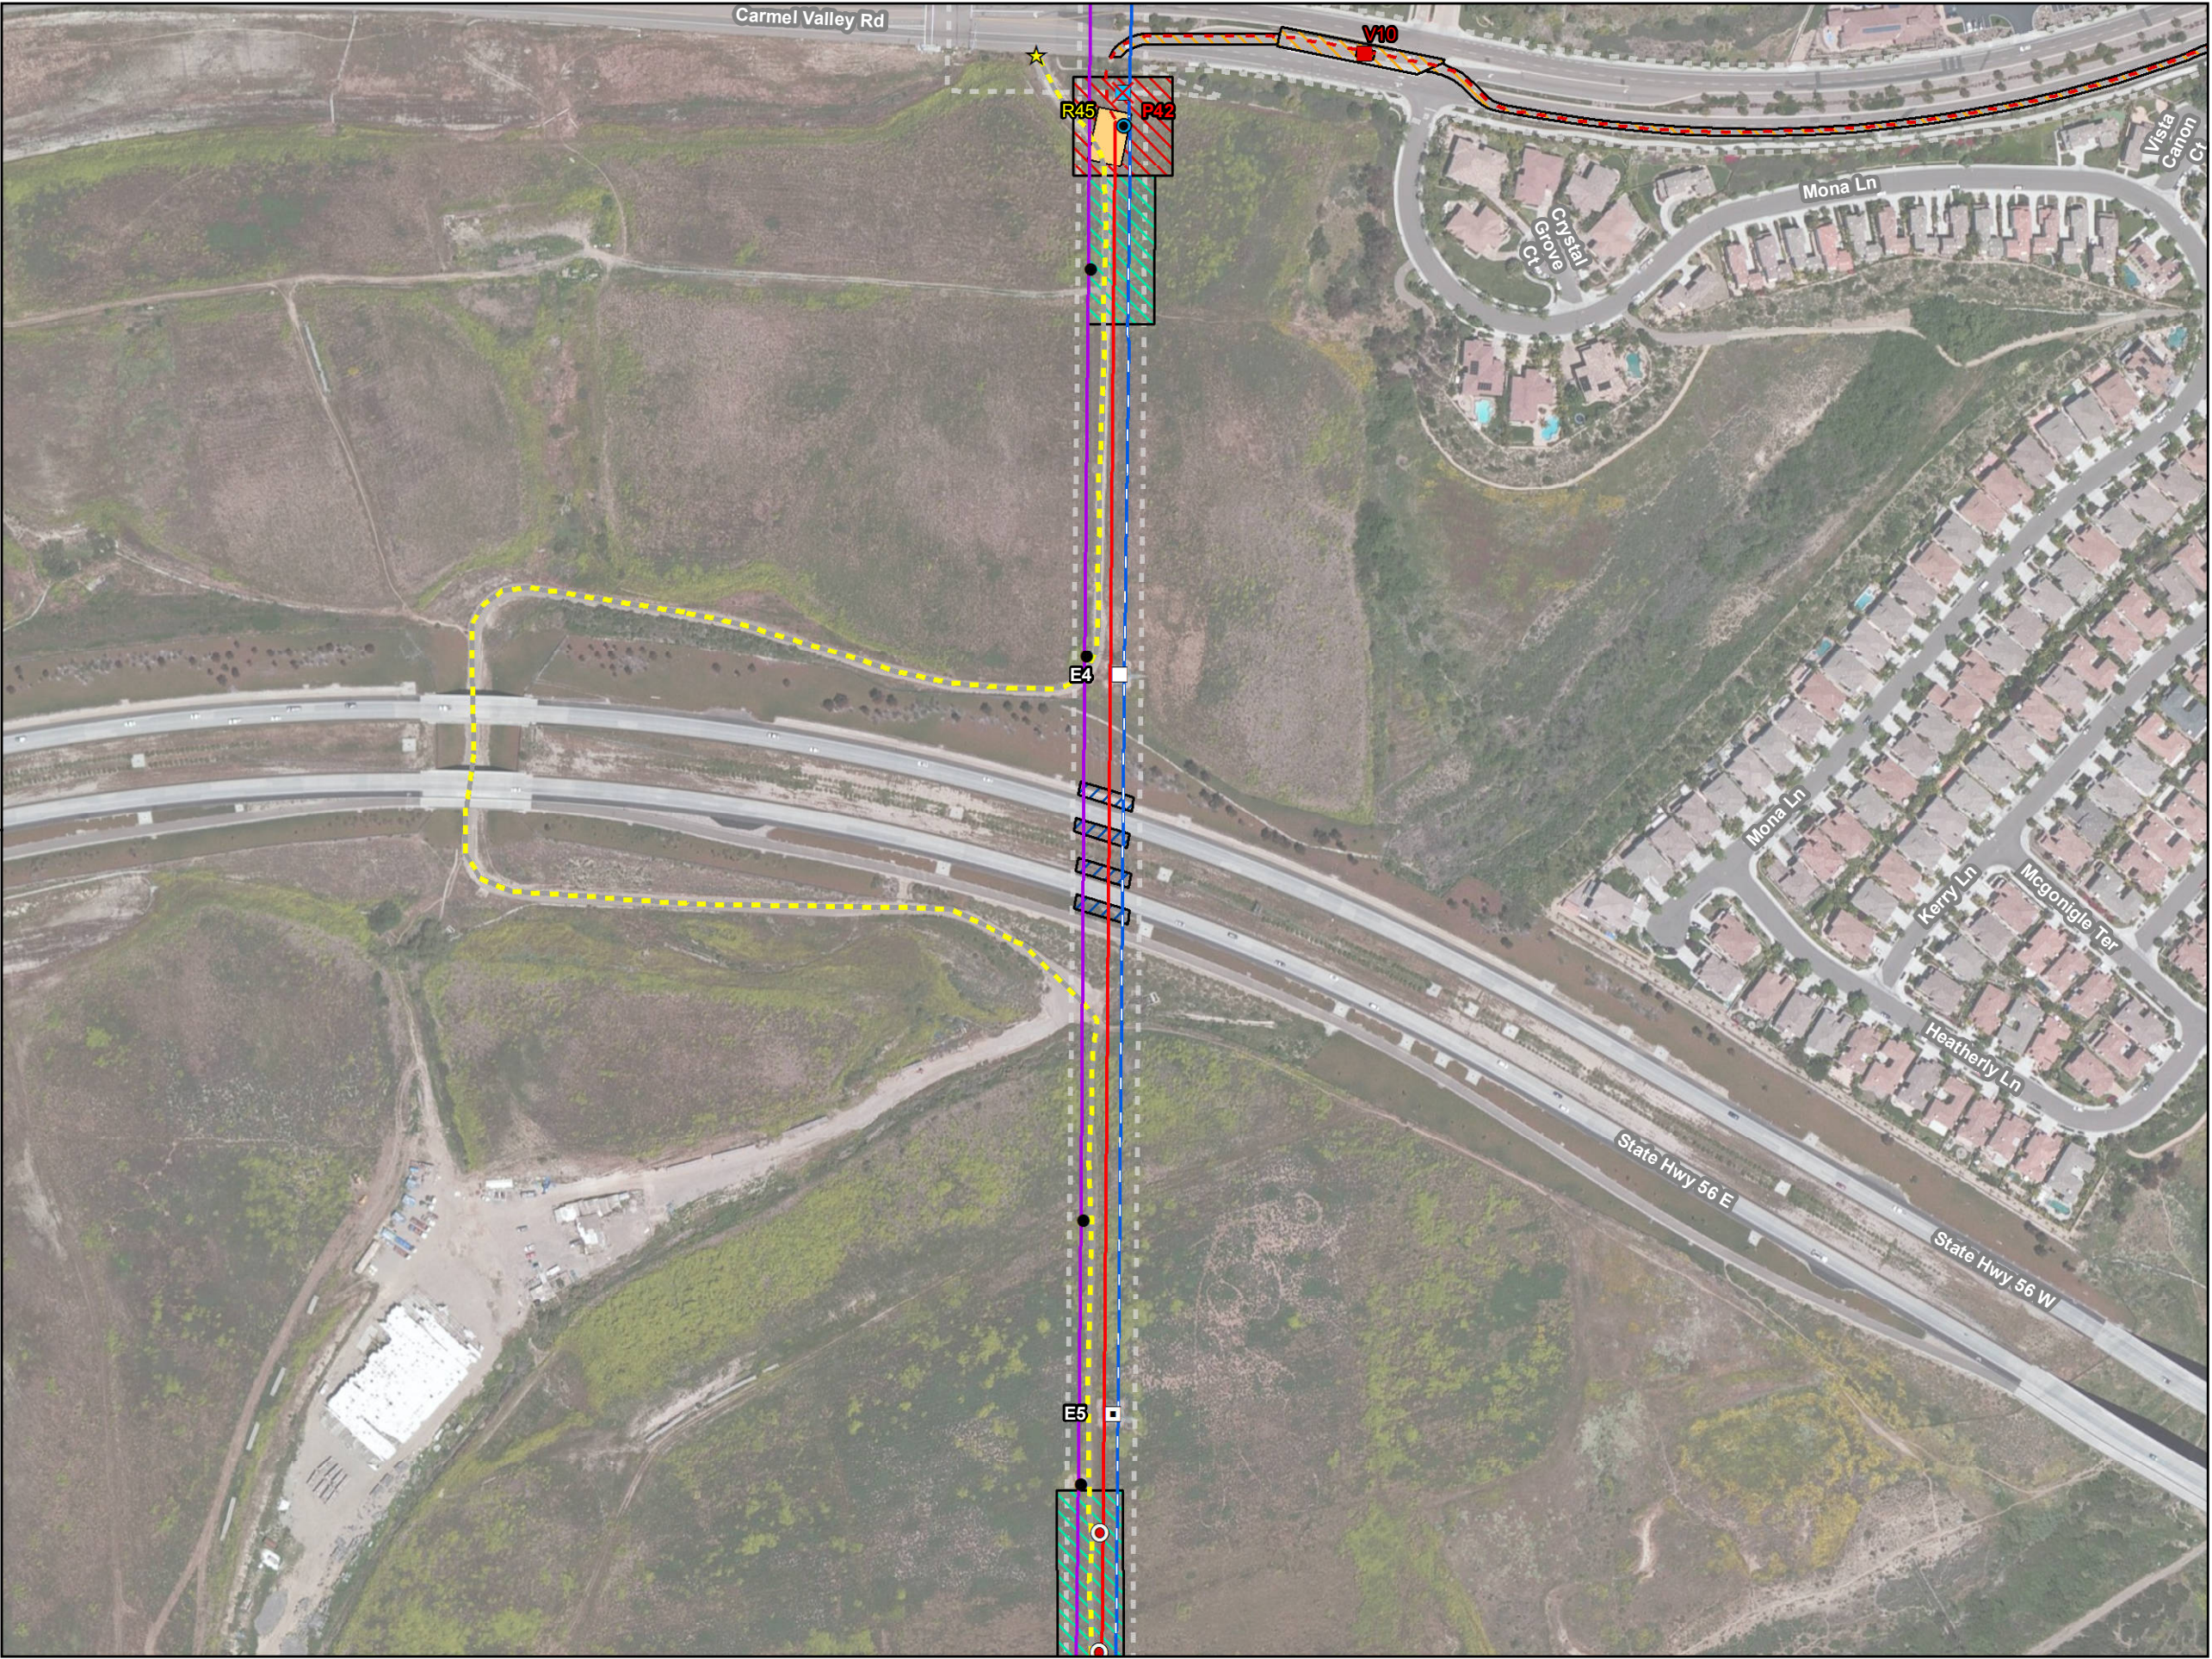


**Sycamore-Peñasquitos 230-kV
Transmission Line Project**
Admin Draft EIR
Project Detail: Map 27 of 45

Legend

- Proposed Structures**
- 230-kV Steel Cable Pole (Dead End)
 - Preliminary Aviation Marker
 - Splice Vault
- Existing Structures (To Remain)**
- 230-kV Steel Lattice Tower (Tangent)
 - 230-kV Steel Lattice Tower (Dead End)
 - (Structure Not Part of Project)
- Existing Structures (To Remove)**
- 230-kV Steel Lattice Tower
- Transmission Lines**
- 230-kV (Proposed Overhead)
 - 230-kV (Proposed Underground)
 - 230-kV (Existing Overhead)
 - 230-kV (Reconductor Overhead)
- Power Lines**
- 138-kV (Existing Overhead)
 - Access Point
 - Access Road
- Work Areas**
- Structure Pad
 - Structure Installation/Removal
 - Stringing Site
 - Guard Structure
 - Underground Construction
 - SDG&E Right-of-Way

Map Created: 2/6/2015
Aerial Imagery Captured: 5/3/2010
Scale = 1:3,000
500 Feet

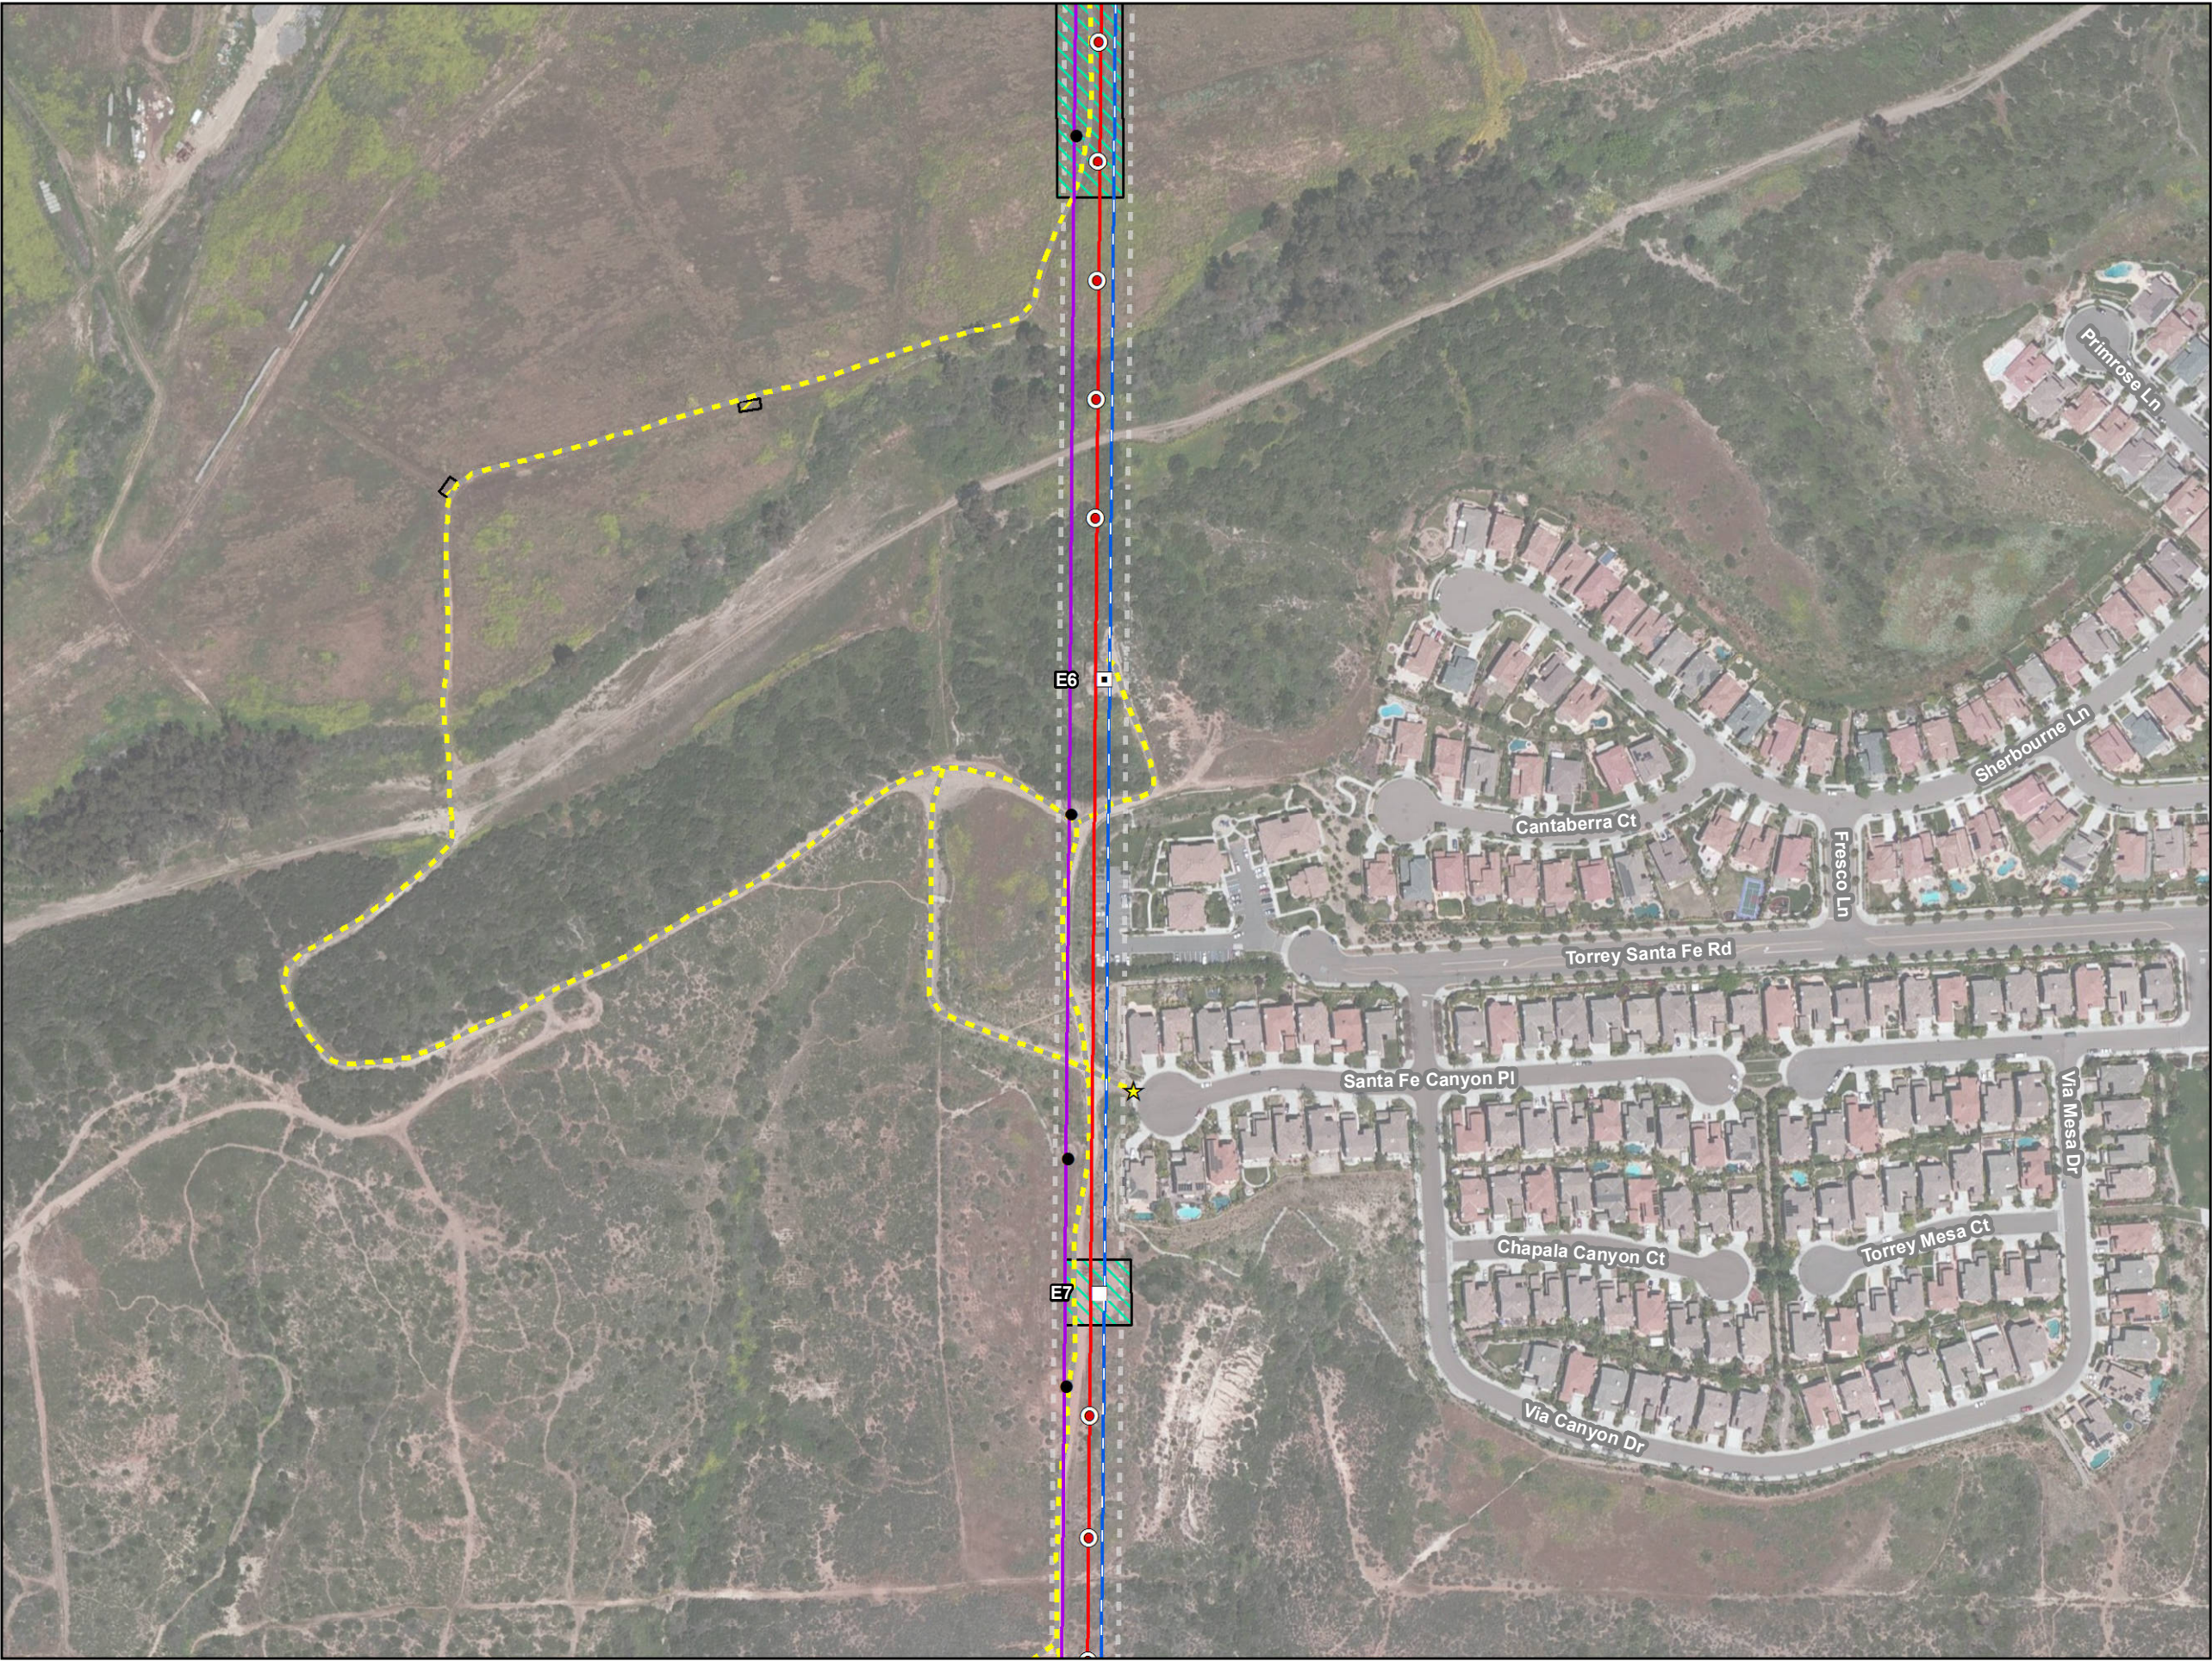

**Sycamore-Peñasquitos 230-kV
Transmission Line Project**
Admin Draft EIR
Project Detail: Map 28 of 45

Legend

- Preliminary Aviation Marker
- Existing Structures (To Remain)**
 - 230-kV Steel Lattice Tower (Tangent)
 - 230-kV Steel Lattice Tower (Dead End)
 - (Structure Not Part of Project)
- Transmission Lines**
 - 230-kV (Proposed Overhead)
 - 230-kV (Reconductor Overhead)
- Power Lines**
 - 138-kV (Existing Overhead)
- Work Areas**
 - Stringing Site
 - Access Support
 - SDG&E Right-of-Way
- Access Point
- Access Road

Map Created: 2/6/2015
Aerial Imagery Captured: 5/3/2010
Scale = 1:3,000
 500 Feet




**Sycamore-Peñasquitos 230-kV
Transmission Line Project**
Admin Draft EIR
Project Detail: Map 29 of 45

- Legend**
- Preliminary Aviation Marker
 - Existing Structures (To Remain)**
 - 230-kV Steel Lattice Tower (Tangent)
 - (Structure Not Part of Project)
 - Transmission Lines**
 - 230-kV (Proposed Overhead)
 - 230-kV (Reconductor Overhead)
 - Power Lines**
 - 138-kV (Existing Overhead)
 - Access Road
 - SDG&E Right-of-Way



**Sycamore-Peñasquitos 230-kV
Transmission Line Project**
Admin Draft EIR
Project Detail: Map 30 of 45

- Legend**
- Existing Structures (To Remain)**
- 230-kV Steel Lattice Tower (Tangent)
 - (Structure Not Part of Project)
- Transmission Lines**
- 230-kV (Proposed Overhead)
 - 230-kV (Reconductor Overhead)
- Power Lines**
- 138-kV (Existing Overhead)
- Access Point**
- Access Road**
- SDG&E Right-of-Way**

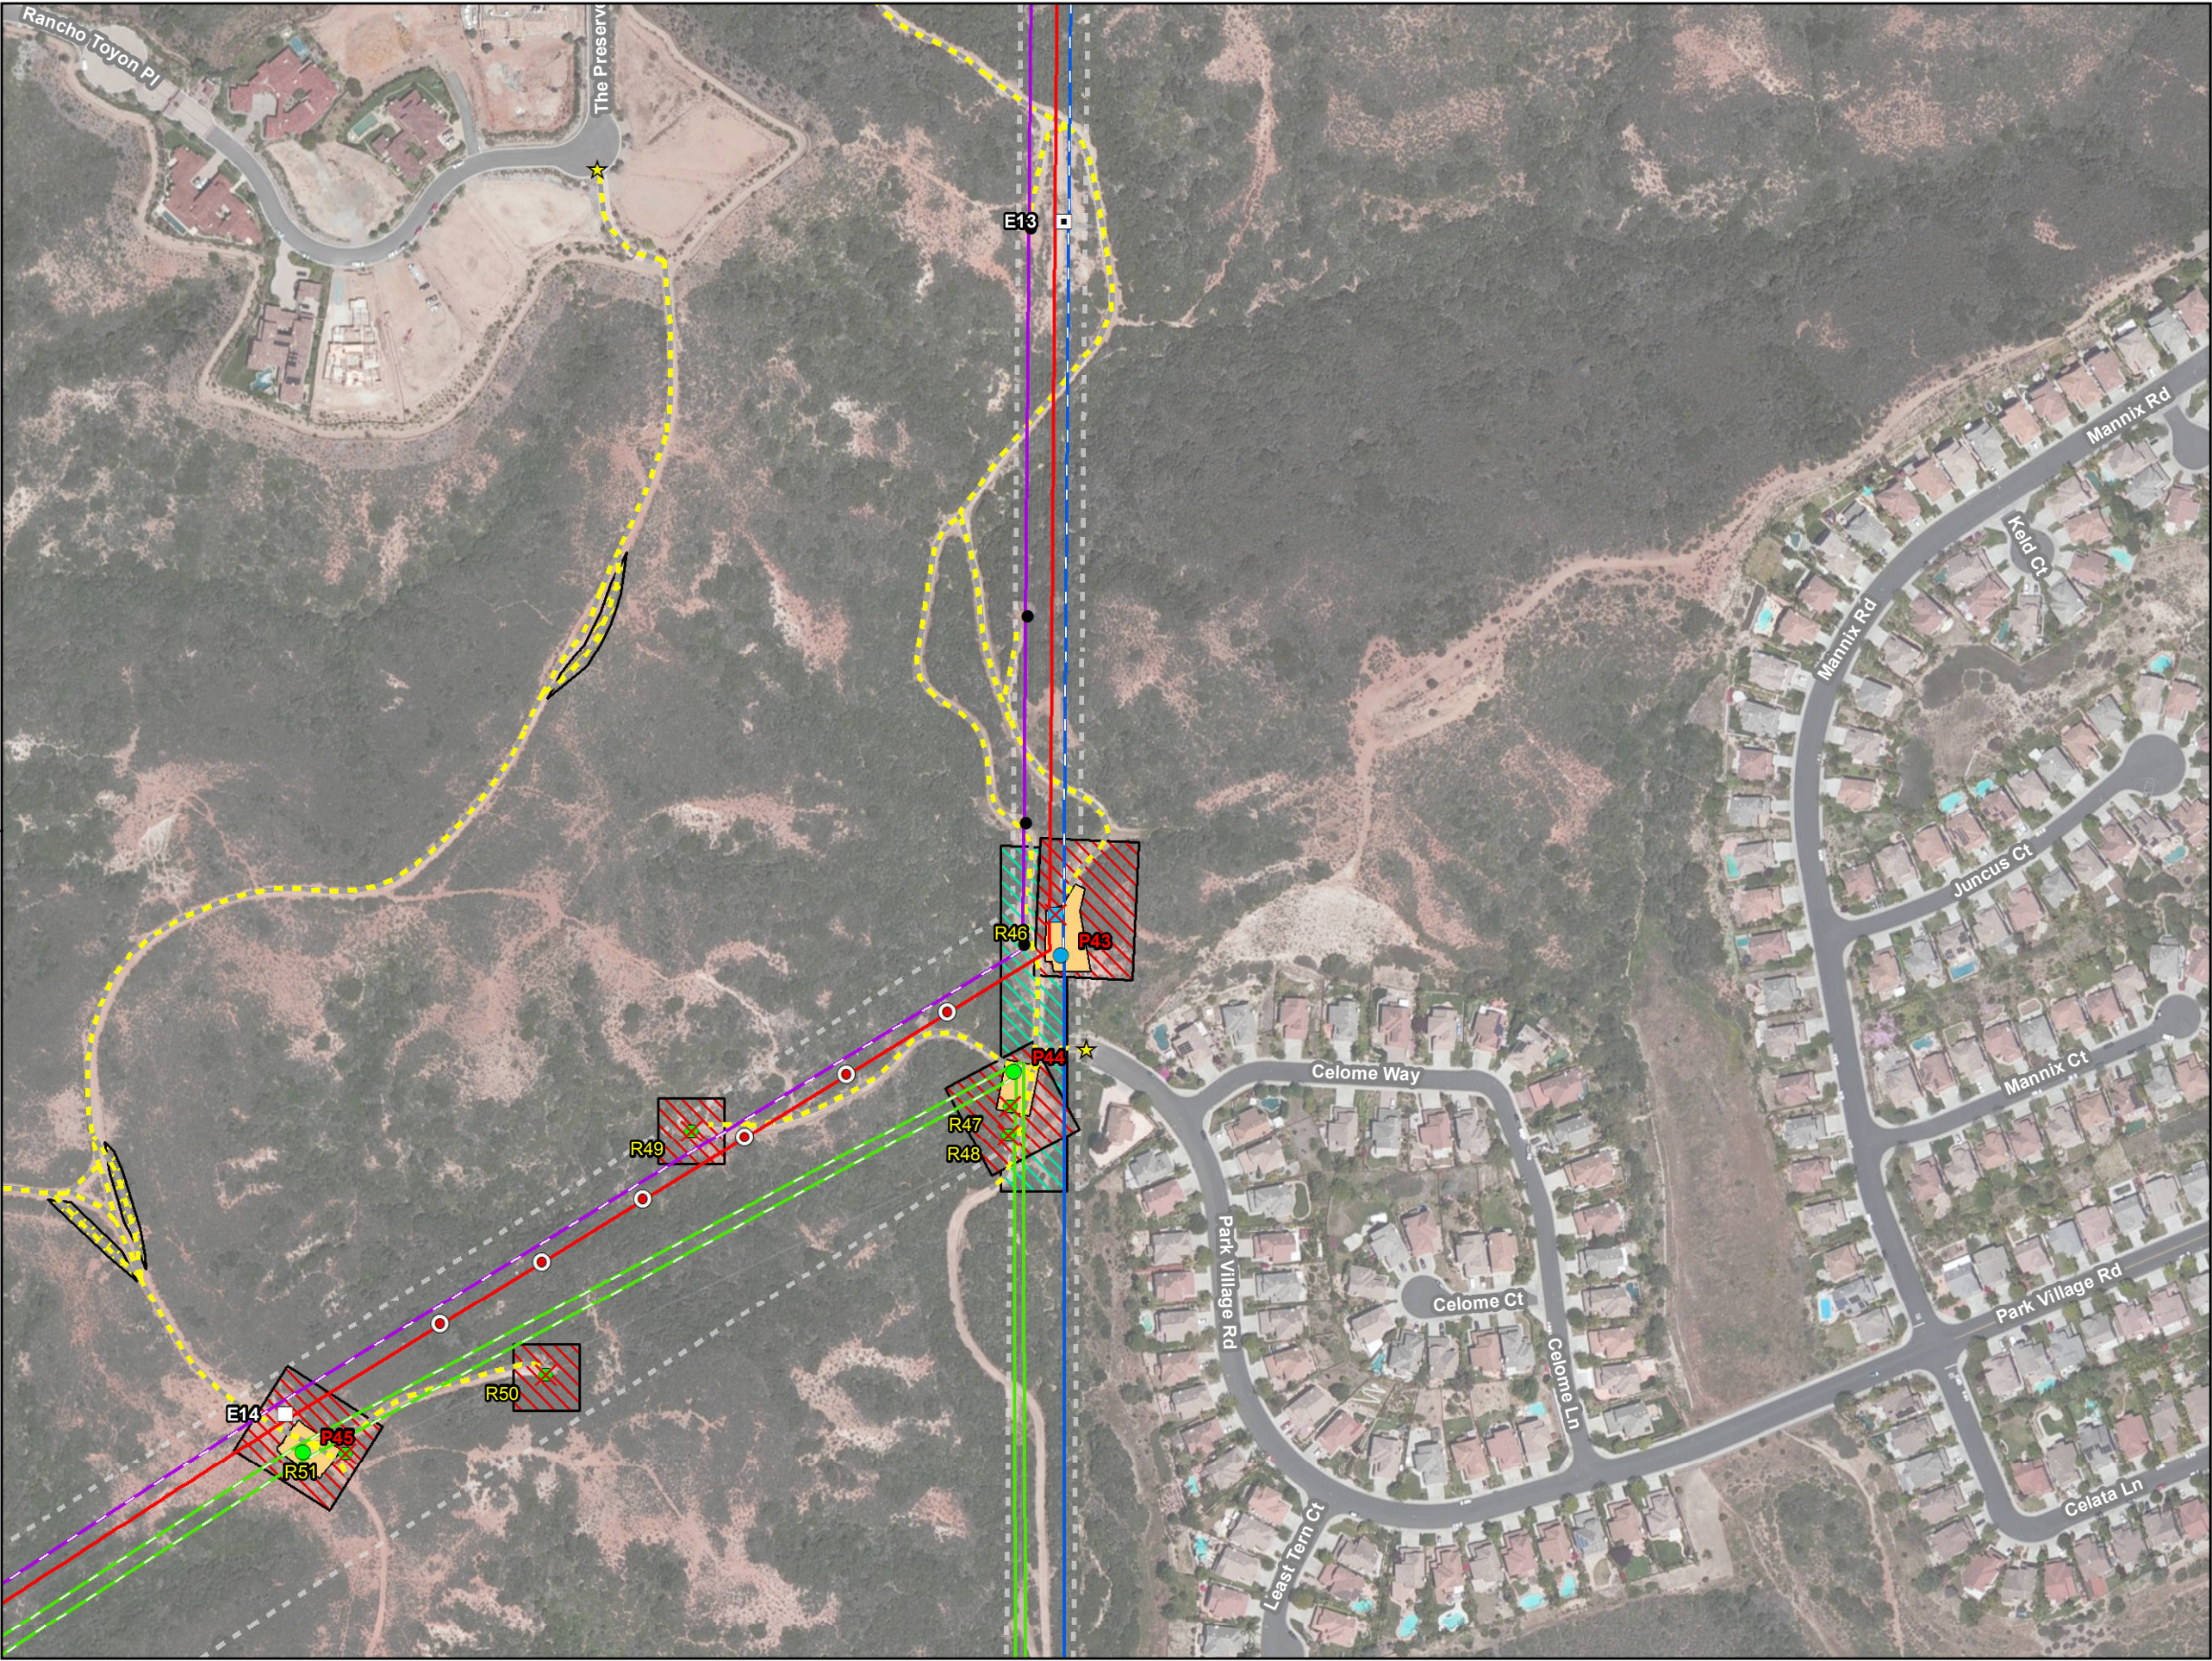


**Sycamore-Peñasquitos 230-kV
Transmission Line Project**
Admin Draft EIR
Project Detail: Map 31 of 45

Legend

- Proposed Structures**
- 230-kV Tubular Steel Pole (Dead End)
 - 69-kV Tubular Steel Pole (Dead End)
 - Preliminary Aviation Marker Balls
- Existing Structures (To Remain)**
- 230-kV Steel Lattice Tower (Tangent)
 - 230-kV Steel Lattice Tower (Dead End)
 - (Structure Not Part of Project)
- Existing Structures (To Remove)**
- 230-kV Steel Lattice Tower
 - 69-kV Wood Monopole
- Transmission Lines**
- 230-kV (Proposed Overhead)
 - 230-kV (Existing Overhead)
 - 230-kV (Reconductor Overhead)
- Power Lines**
- 138-kV (Existing Overhead)
 - 138-kV (Reconductor Overhead)
 - 69-kV (Existing Overhead)
 - 69-kV (Reconductor Overhead)
- Work Areas**
- Structure Pad
 - Structure Installation/Removal
 - Stringing Site
 - Access Support
 - SDG&E Right-of-Way
- Other Symbols**
- Access Point
 - Access Road

Map Created: 2/6/2015
Aerial Imagery Captured: 5/3/2010
Scale = 1:3,000
500 Feet

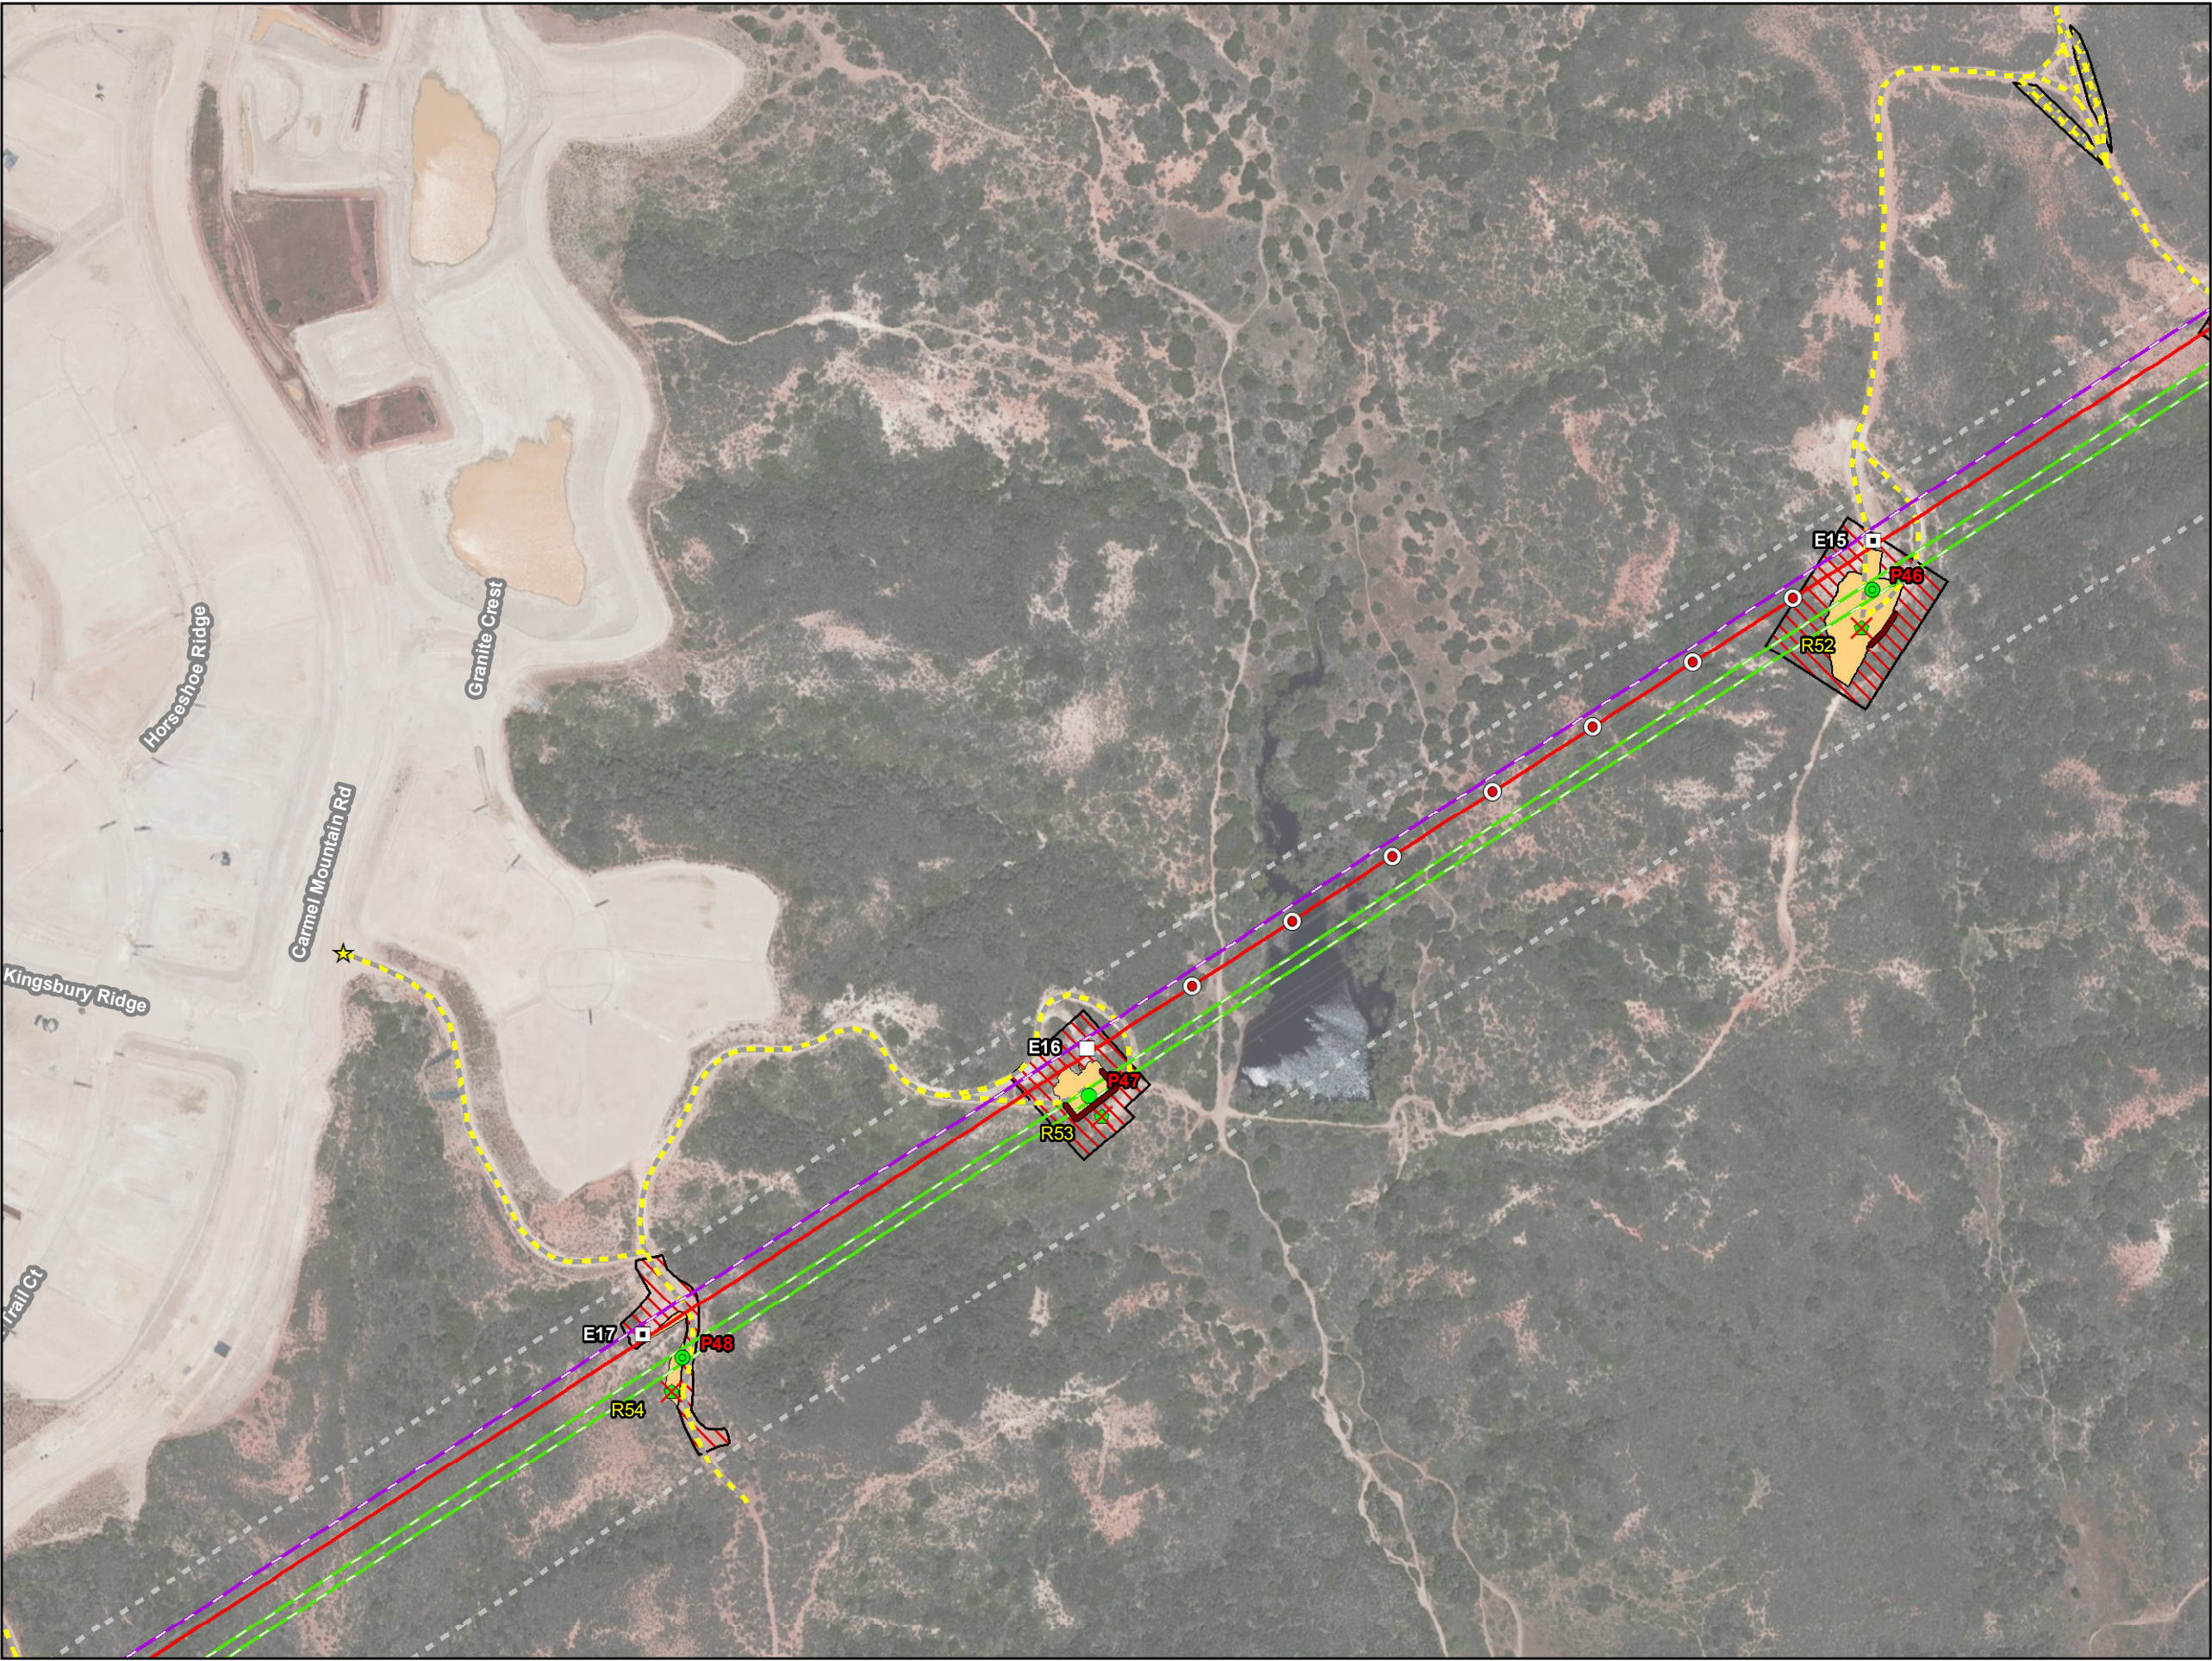

**Sycamore-Peñasquitos 230-kV
Transmission Line Project**
Admin Draft EIR
Project Detail: Map 32 of 45

Legend

Proposed Structures

- 69-kV Tubular Steel Pole (Tangent)
- 69-kV Tubular Steel Pole (Dead End)
- Preliminary Aviation Marker

Retaining Wall

Existing Structures (To Remain)

- 230-kV Steel Lattice Tower (Tangent)
- 230-kV Steel Lattice Tower (Dead End)

Existing Structures (To Remove)

- 69-kV Wood H-Frame

Transmission Lines

- 230-kV (Proposed Overhead)

Power Lines

- 138-kV (Reconductor Overhead)
- 69-kV (Reconductor Overhead)

Access Point


Access Road

Work Areas

- Structure Pad
- Structure Installation/Removal
- Access Support
- SDG&E Right-of-Way

Map Created: 2/6/2015
Aerial Imagery Captured: 5/3/2010
Scale = 1:3,000
500 Feet

PANORAMA
ENVIRONMENTAL, INC.

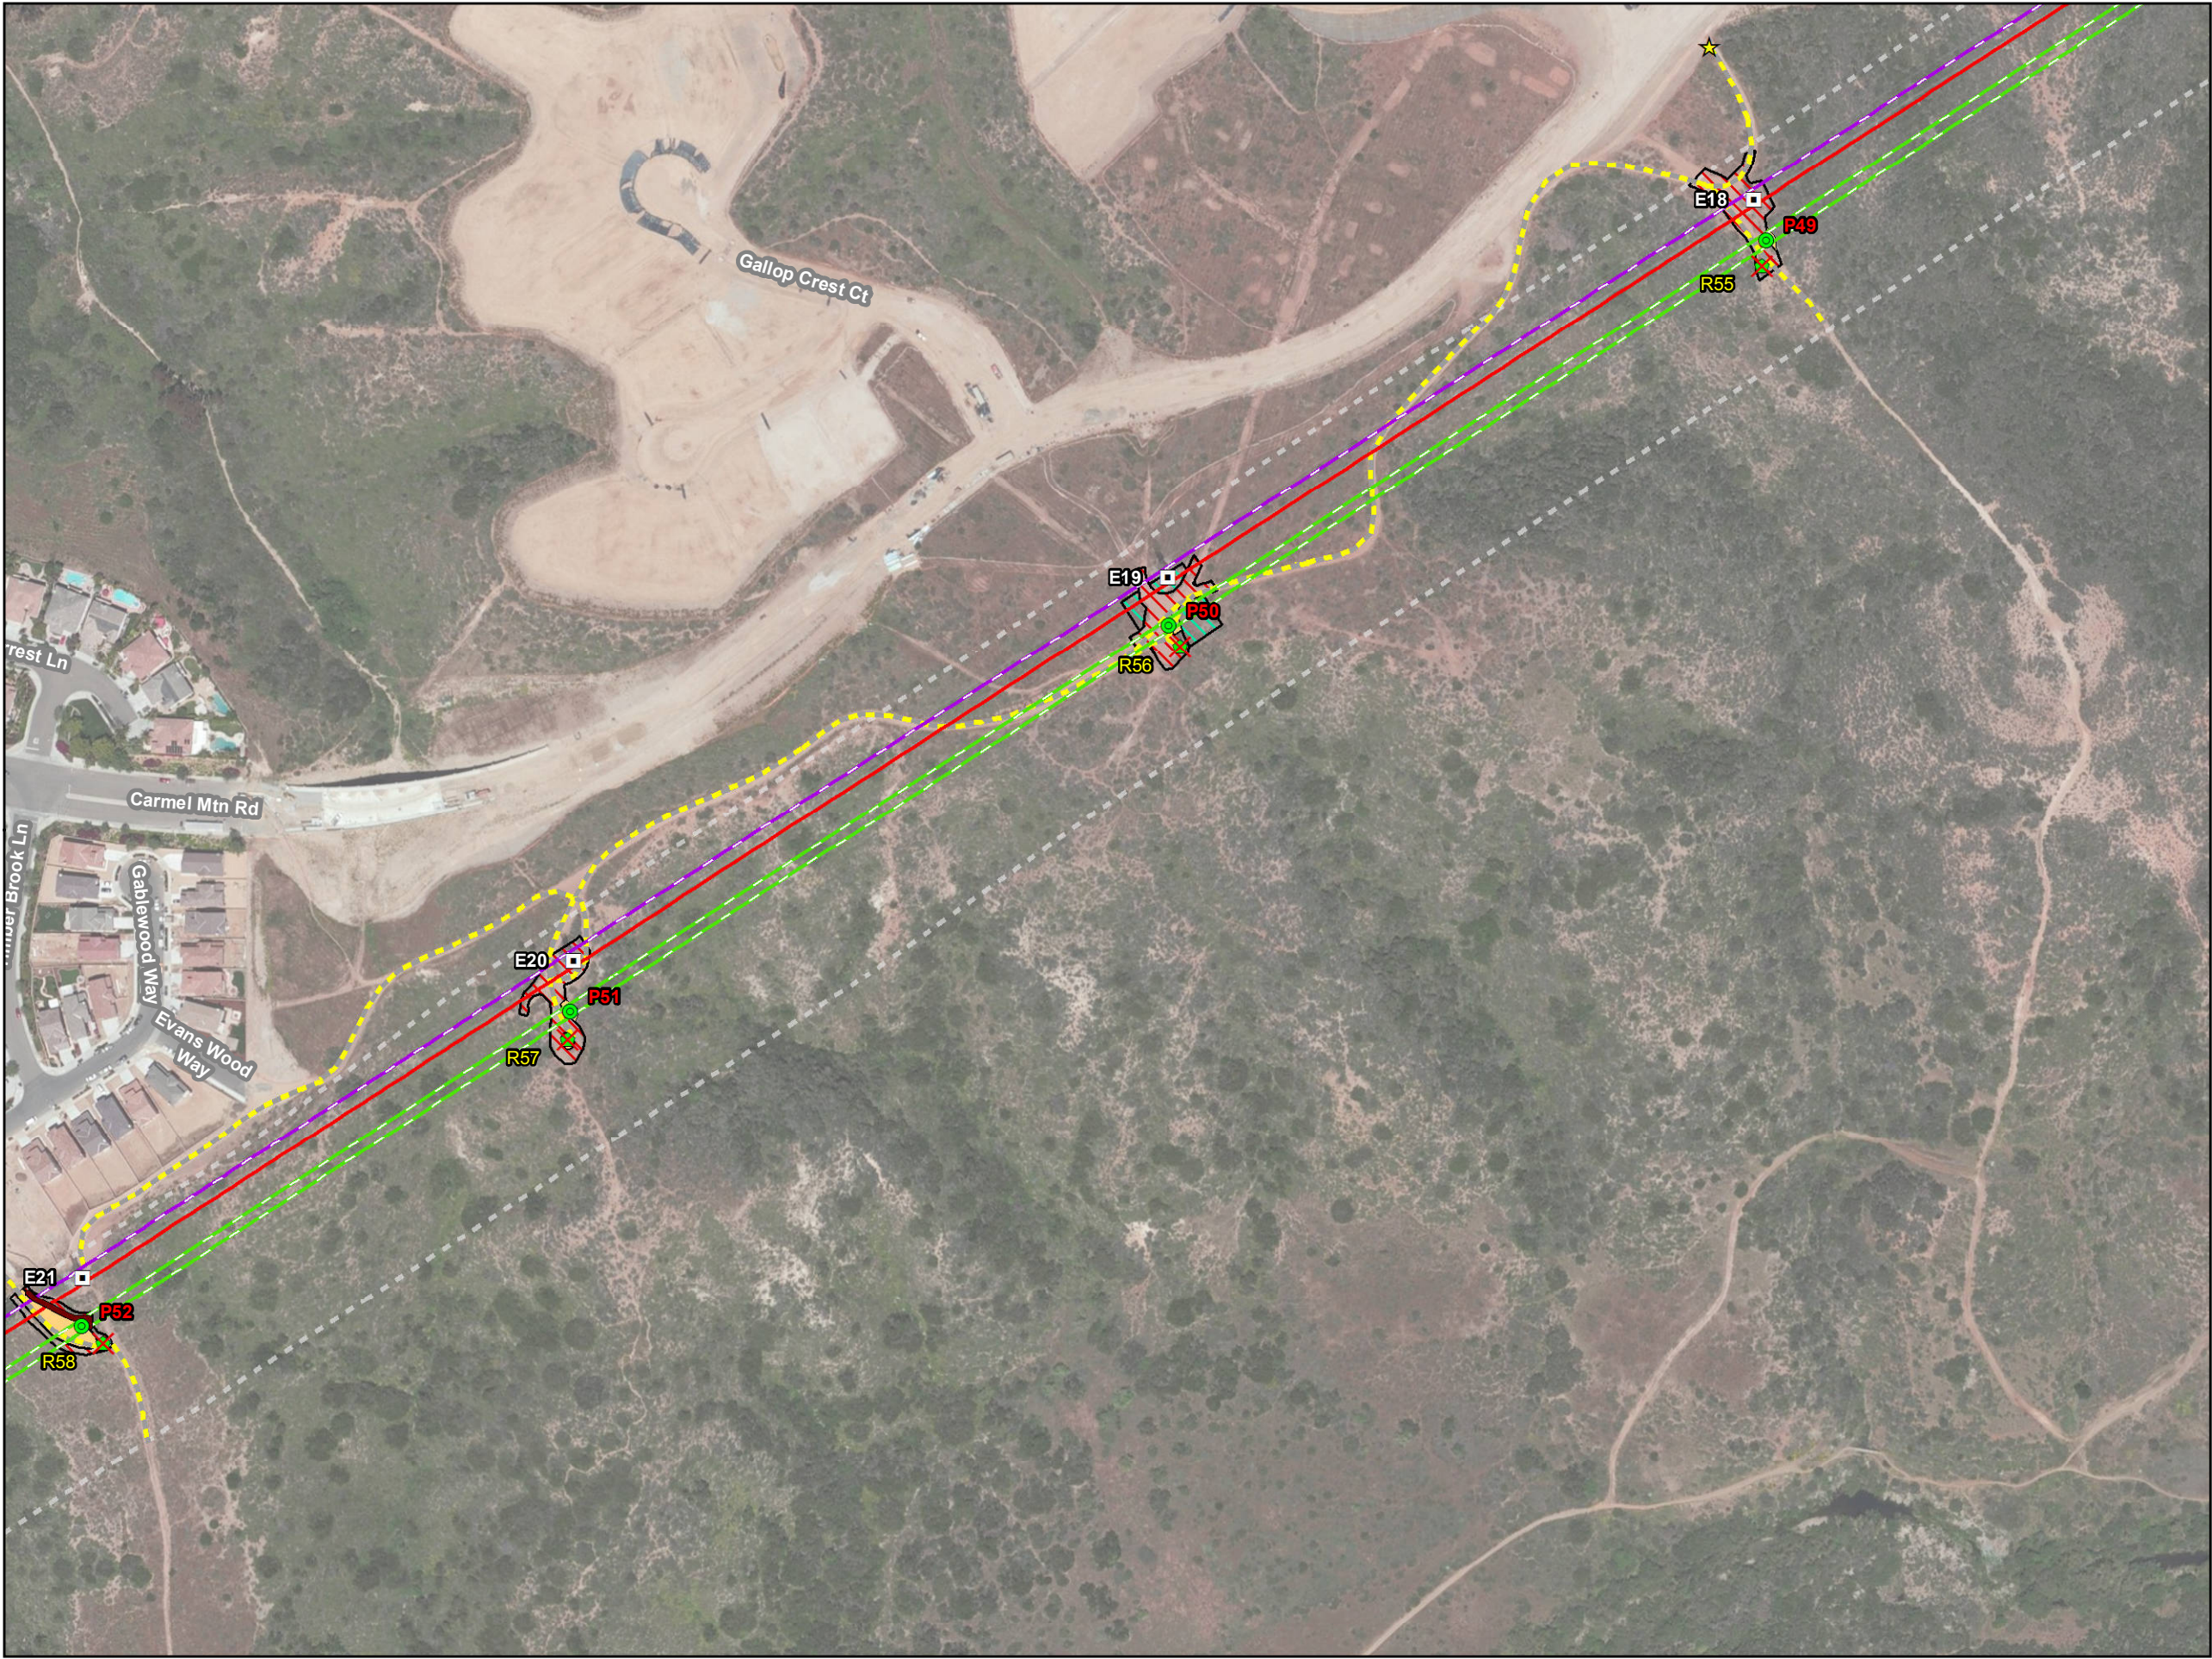


**Sycamore-Peñasquitos 230-kV
Transmission Line Project**
Admin Draft EIR
Project Detail: Map 33 of 45

Legend

- Proposed Structures**
- 69-kV Tubular Steel Pole (Tangent)
- Existing Structures (To Remain)**
- 230-kV Steel Lattice Tower (Tangent)
- Existing Structures (To Remove)**
- 69-kV Wood H-Frame
- Transmission Lines**
- 230-kV (Proposed Overhead)
- Power Lines**
- 138-kV (Reconductor Overhead)
 - 69-kV (Reconductor Overhead)
- Work Areas**
- Structure Pad
 - Structure Installation/Removal
 - Stringing Site
 - SDG&E Right-of-Way
- Access Point**
- Access Point
- Access Road**
- Access Road

Map Created: 2/6/2015
Aerial Imagery Captured: 5/3/2010
Scale = 1:3,000

500 Feet

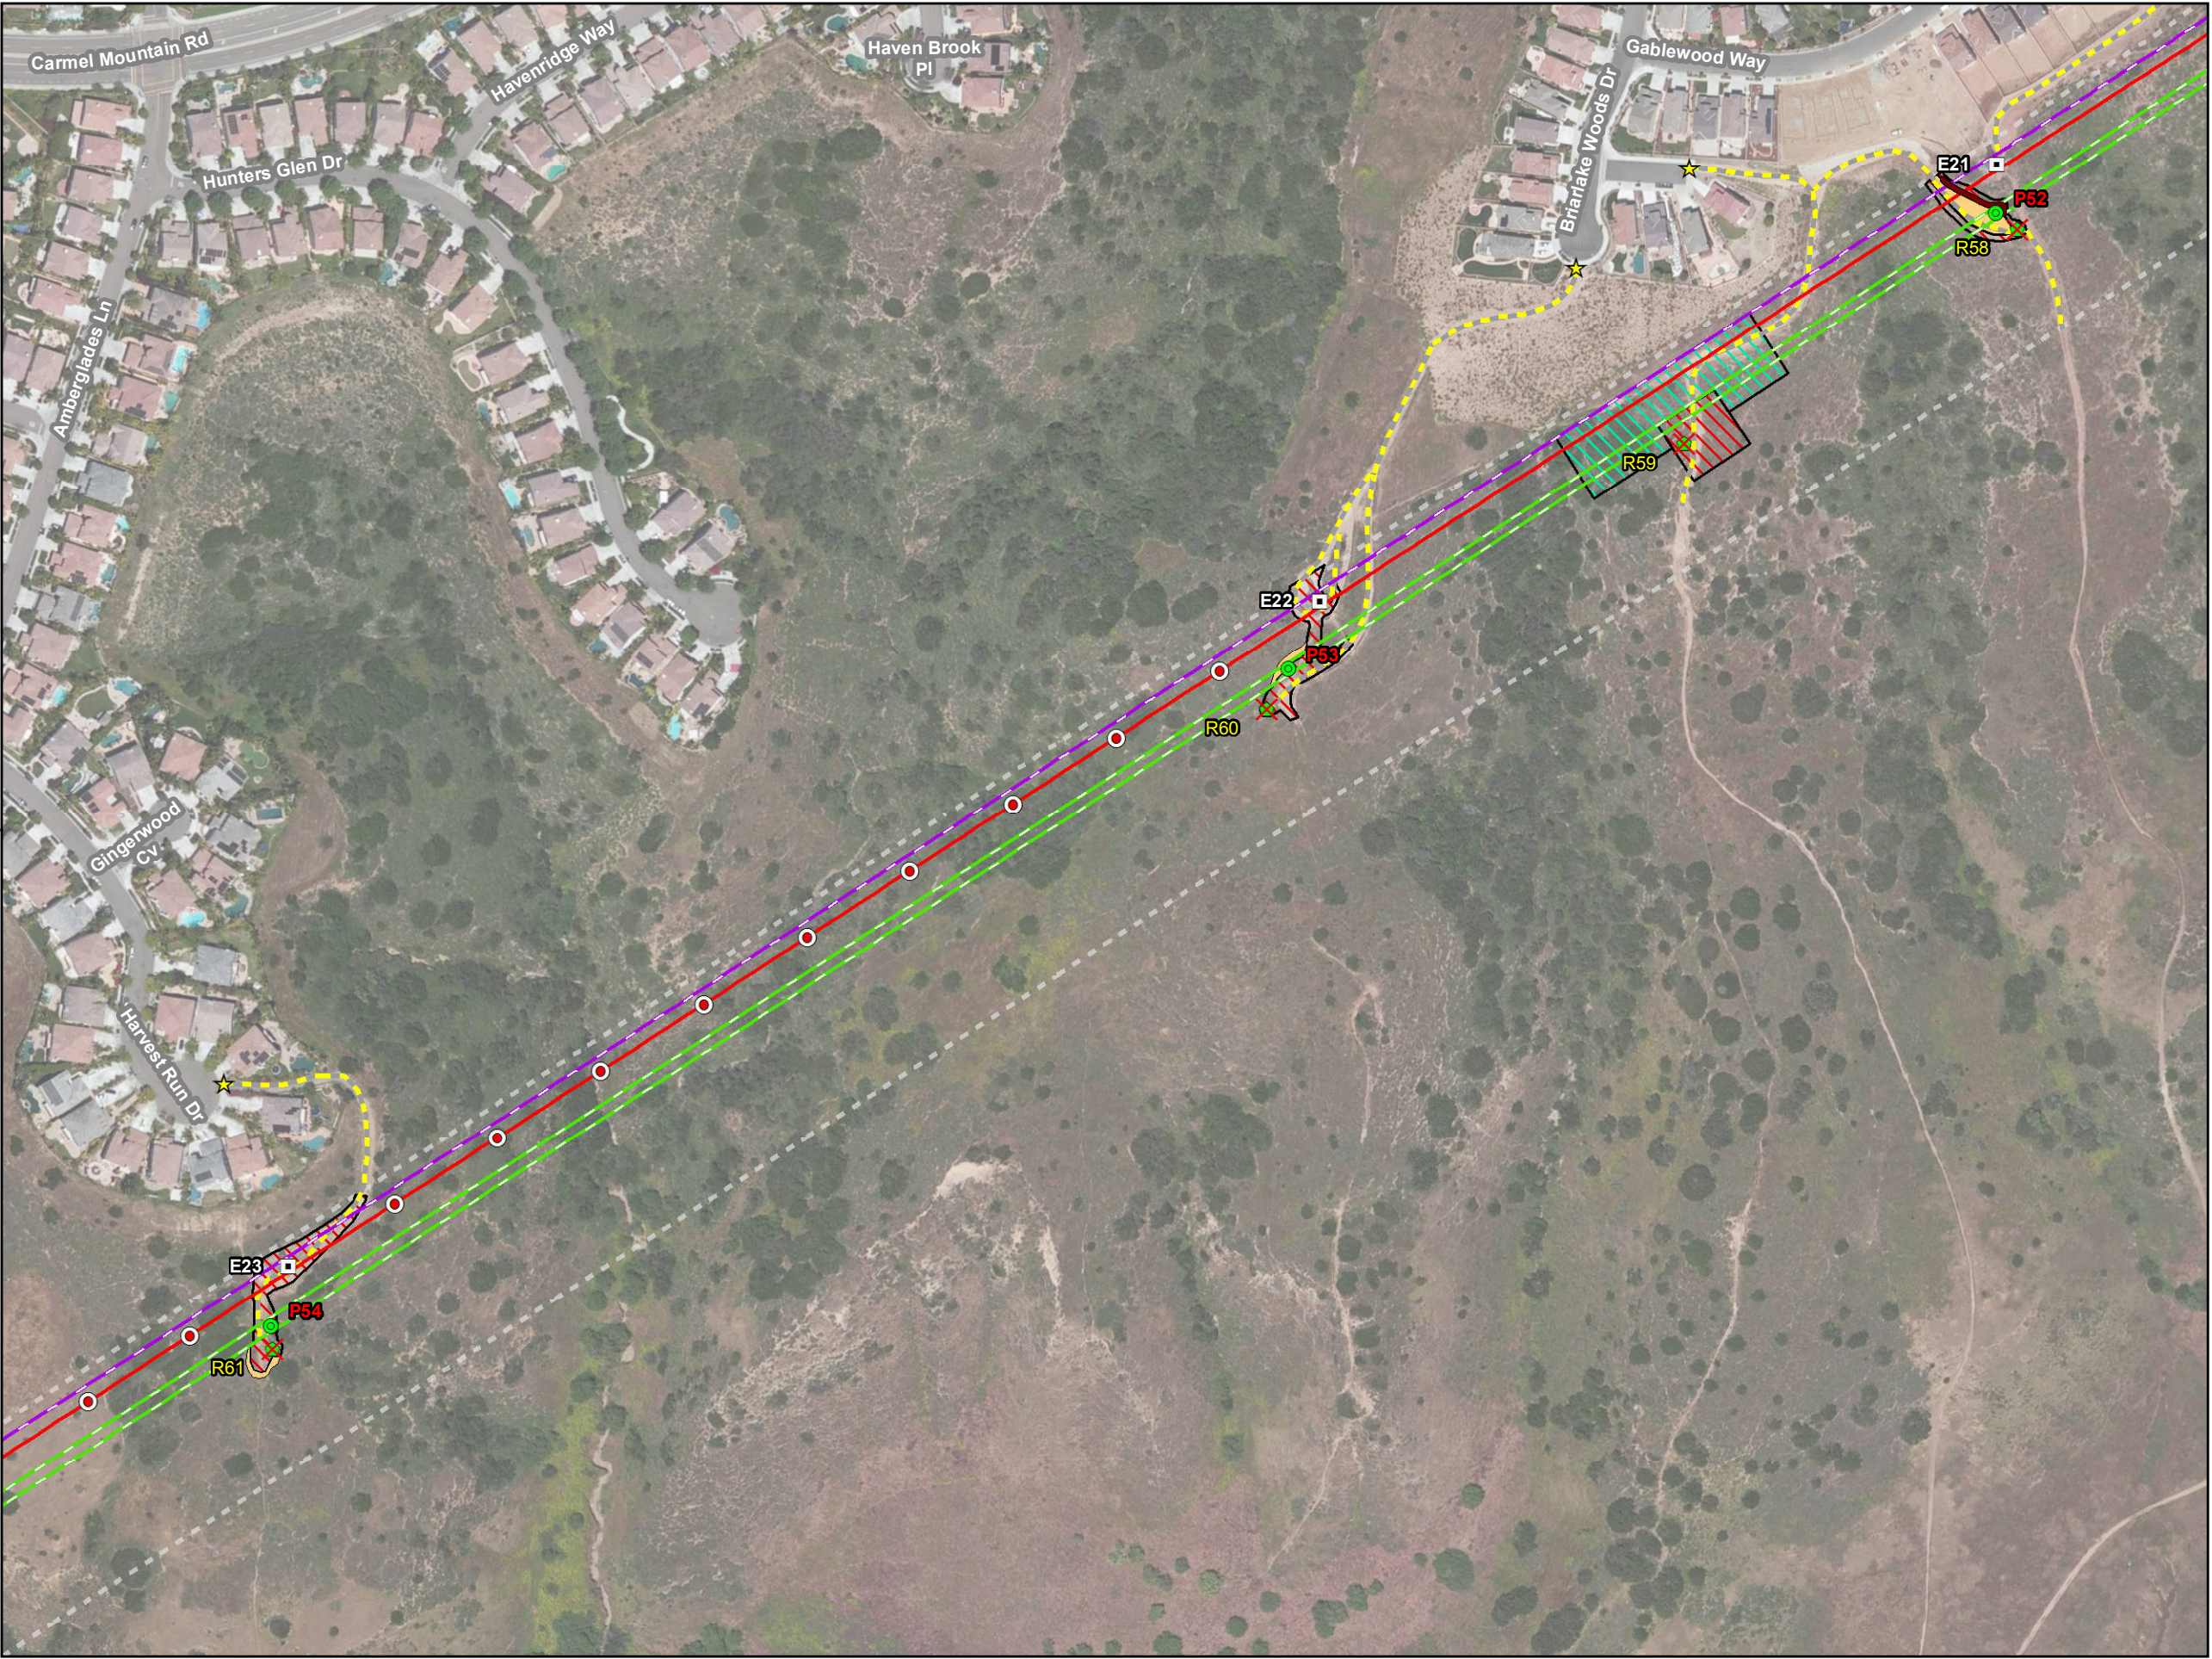


**Sycamore-Peñasquitos 230-kV
Transmission Line Project**
Admin Draft EIR
Project Detail: Map 34 of 45

Legend


- Proposed Structures**
- 69-kV Tubular Steel Pole (Tangent)
 - Preliminary Aviation Marker Balls
 - Retaining Wall
- Existing Structures (To Remain)**
- 230-kV Steel Lattice Tower (Tangent)
- Existing Structures (To Remove)**
- 69-kV Wood H-Frame
- Transmission Lines**
- 230-kV (Proposed Overhead)
- Power Lines**
- 138-kV (Reconductor Overhead)
 - 69-kV (Reconductor Overhead)
- Work Areas**
- Access Point
 - Access Road
 - Structure Pad
 - Structure Installation/Removal
 - Stringing Site
 - SDG&E Right-of-Way

Map Created: 2/6/2015
Aerial Imagery Captured: 5/3/2010
Scale = 1:3,000
500 Feet

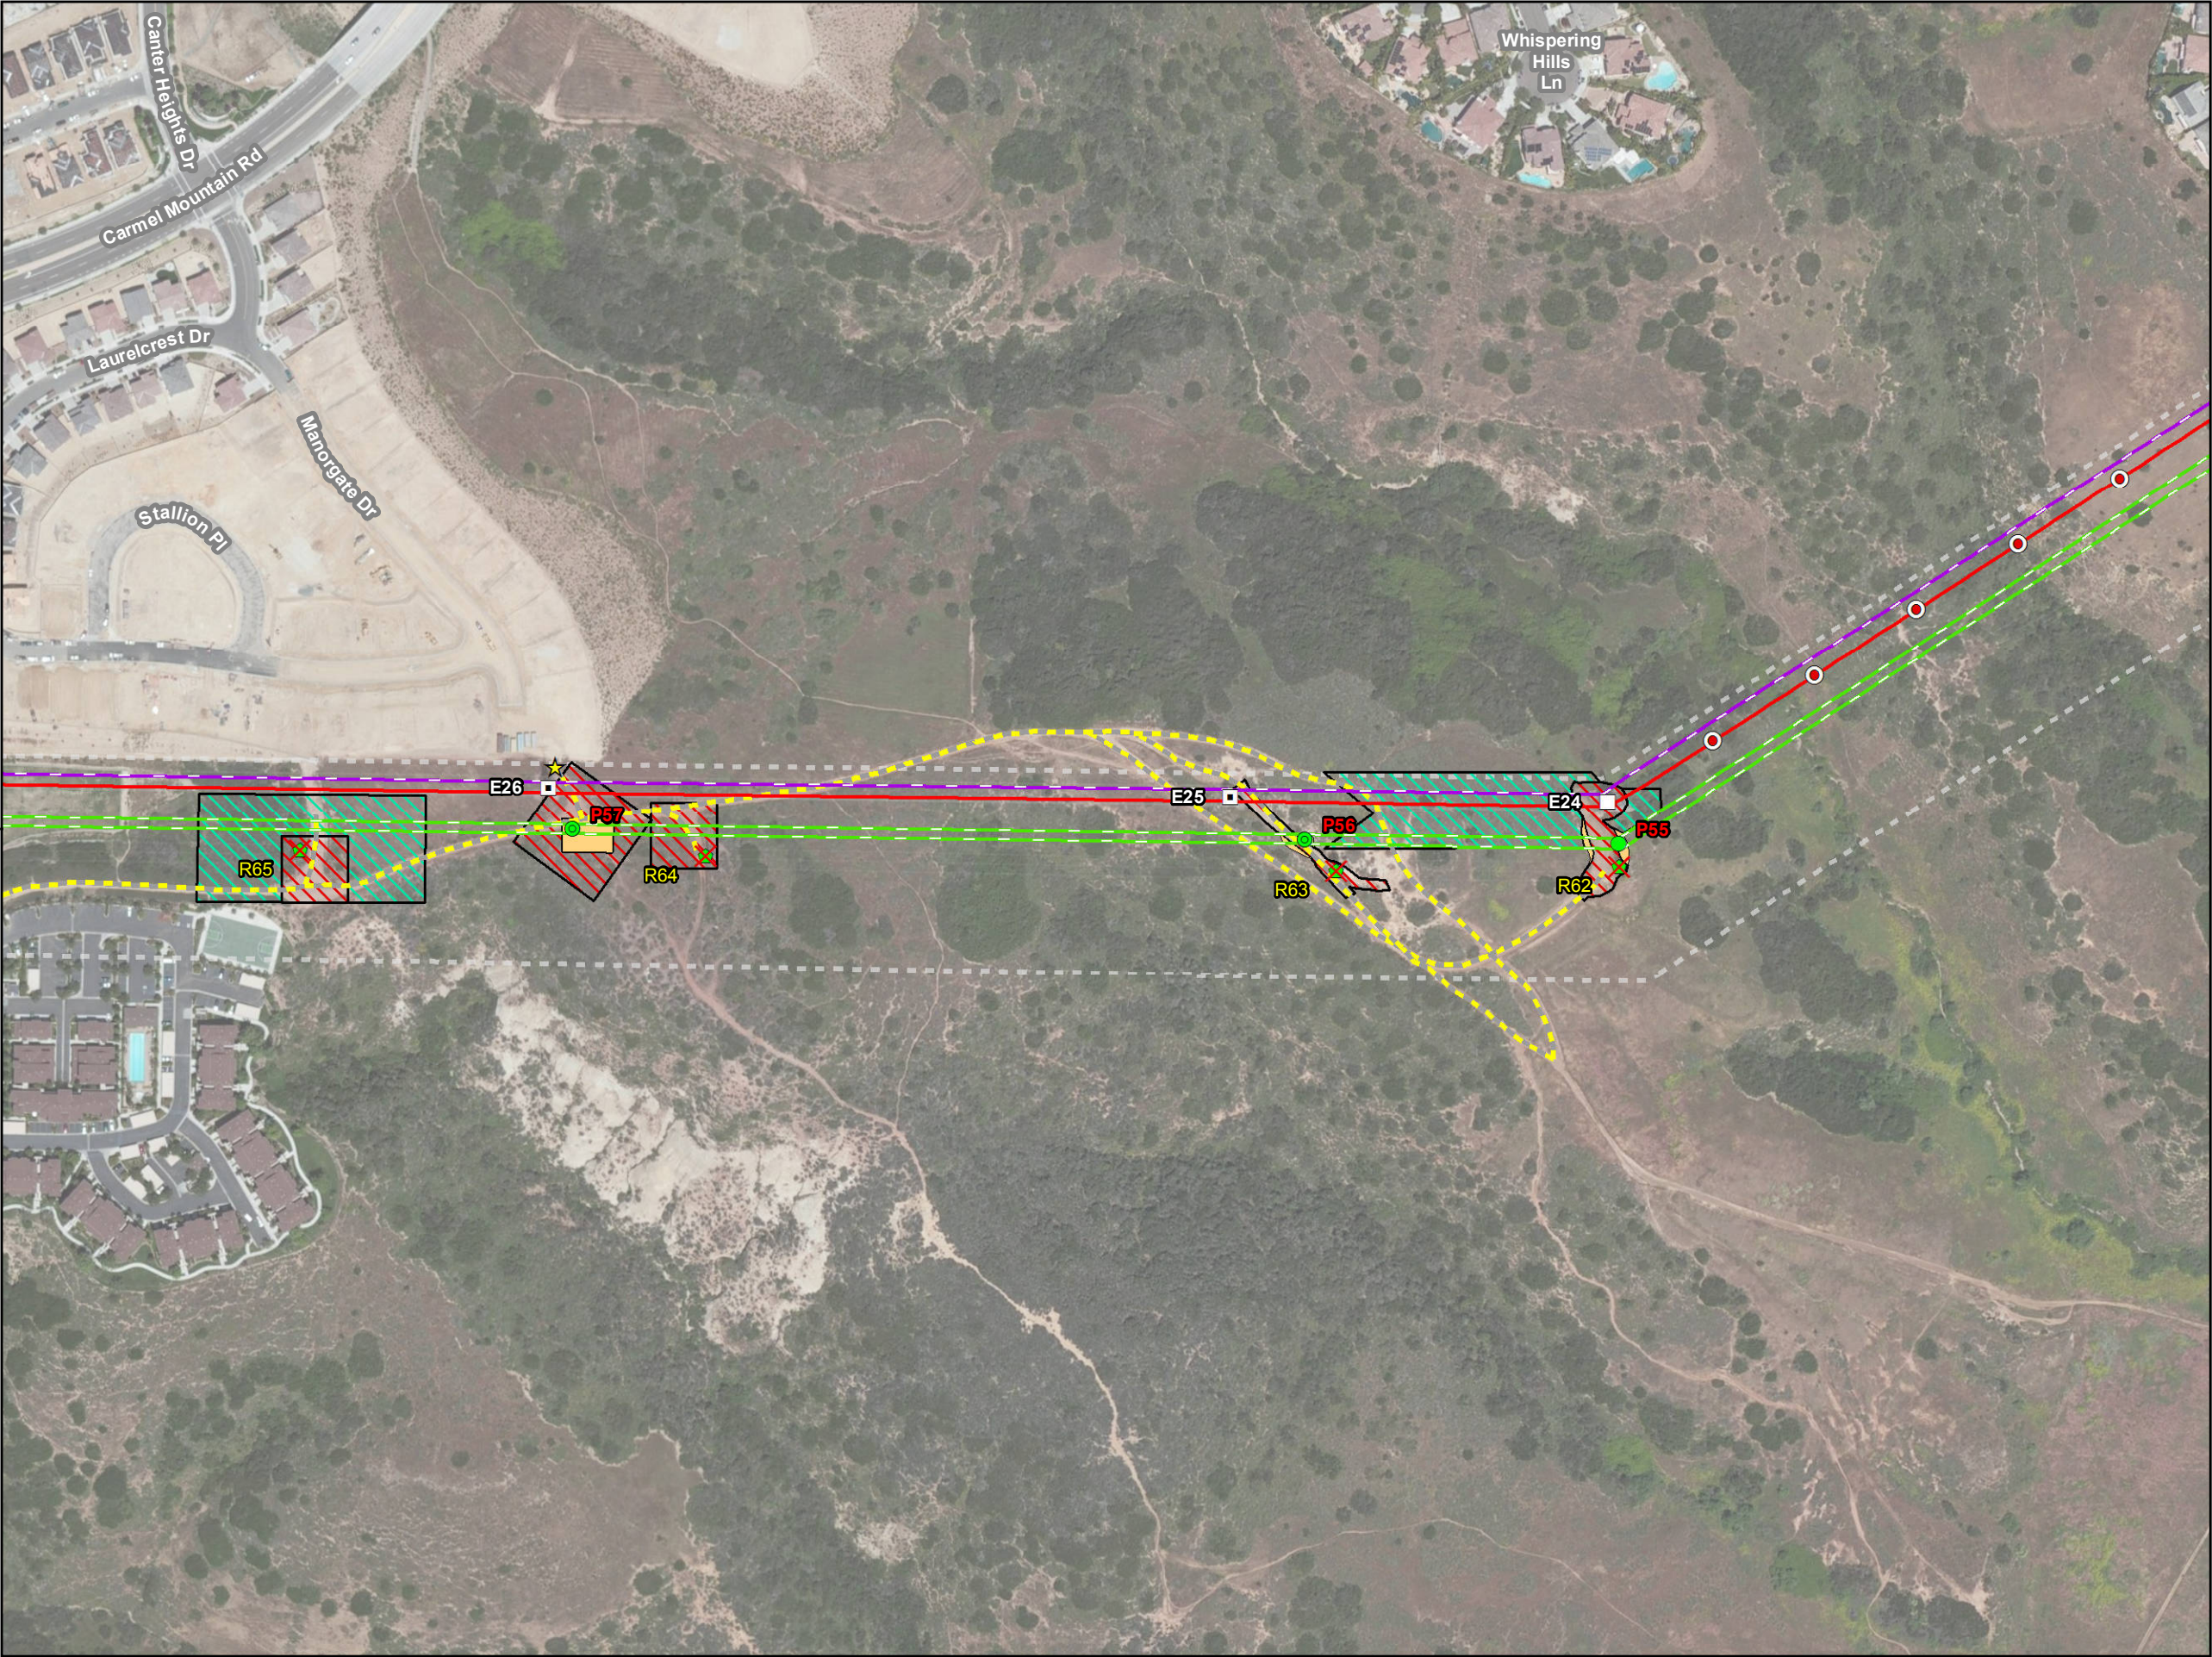

**Sycamore-Peñasquitos 230-kV
Transmission Line Project**
Admin Draft EIR
Project Detail: Map 35 of 45

- Legend**
- Proposed Structures**
- 69-kV Tubular Steel Pole (Tangent)
 - 69-kV Tubular Steel Pole (Dead End)
 - Preliminary Aviation Marker Balls
- Existing Structures (To Remain)**
- 230-kV Steel Lattice Tower (Tangent)
 - 230-kV Steel Lattice Tower (Dead End)
- Existing Structures (To Remove)**
- 69-kV Wood H-Frame
- Transmission Lines**
- 230-kV (Proposed Overhead)
- Power Lines**
- 138-kV (Reconductor Overhead)
 - 69-kV (Reconductor Overhead)
- Access Point**
- Access Road
- Work Areas**
- Structure Pad
 - Structure Installation/Removal
 - Stringing Site
 - SDG&E Right-of-Way

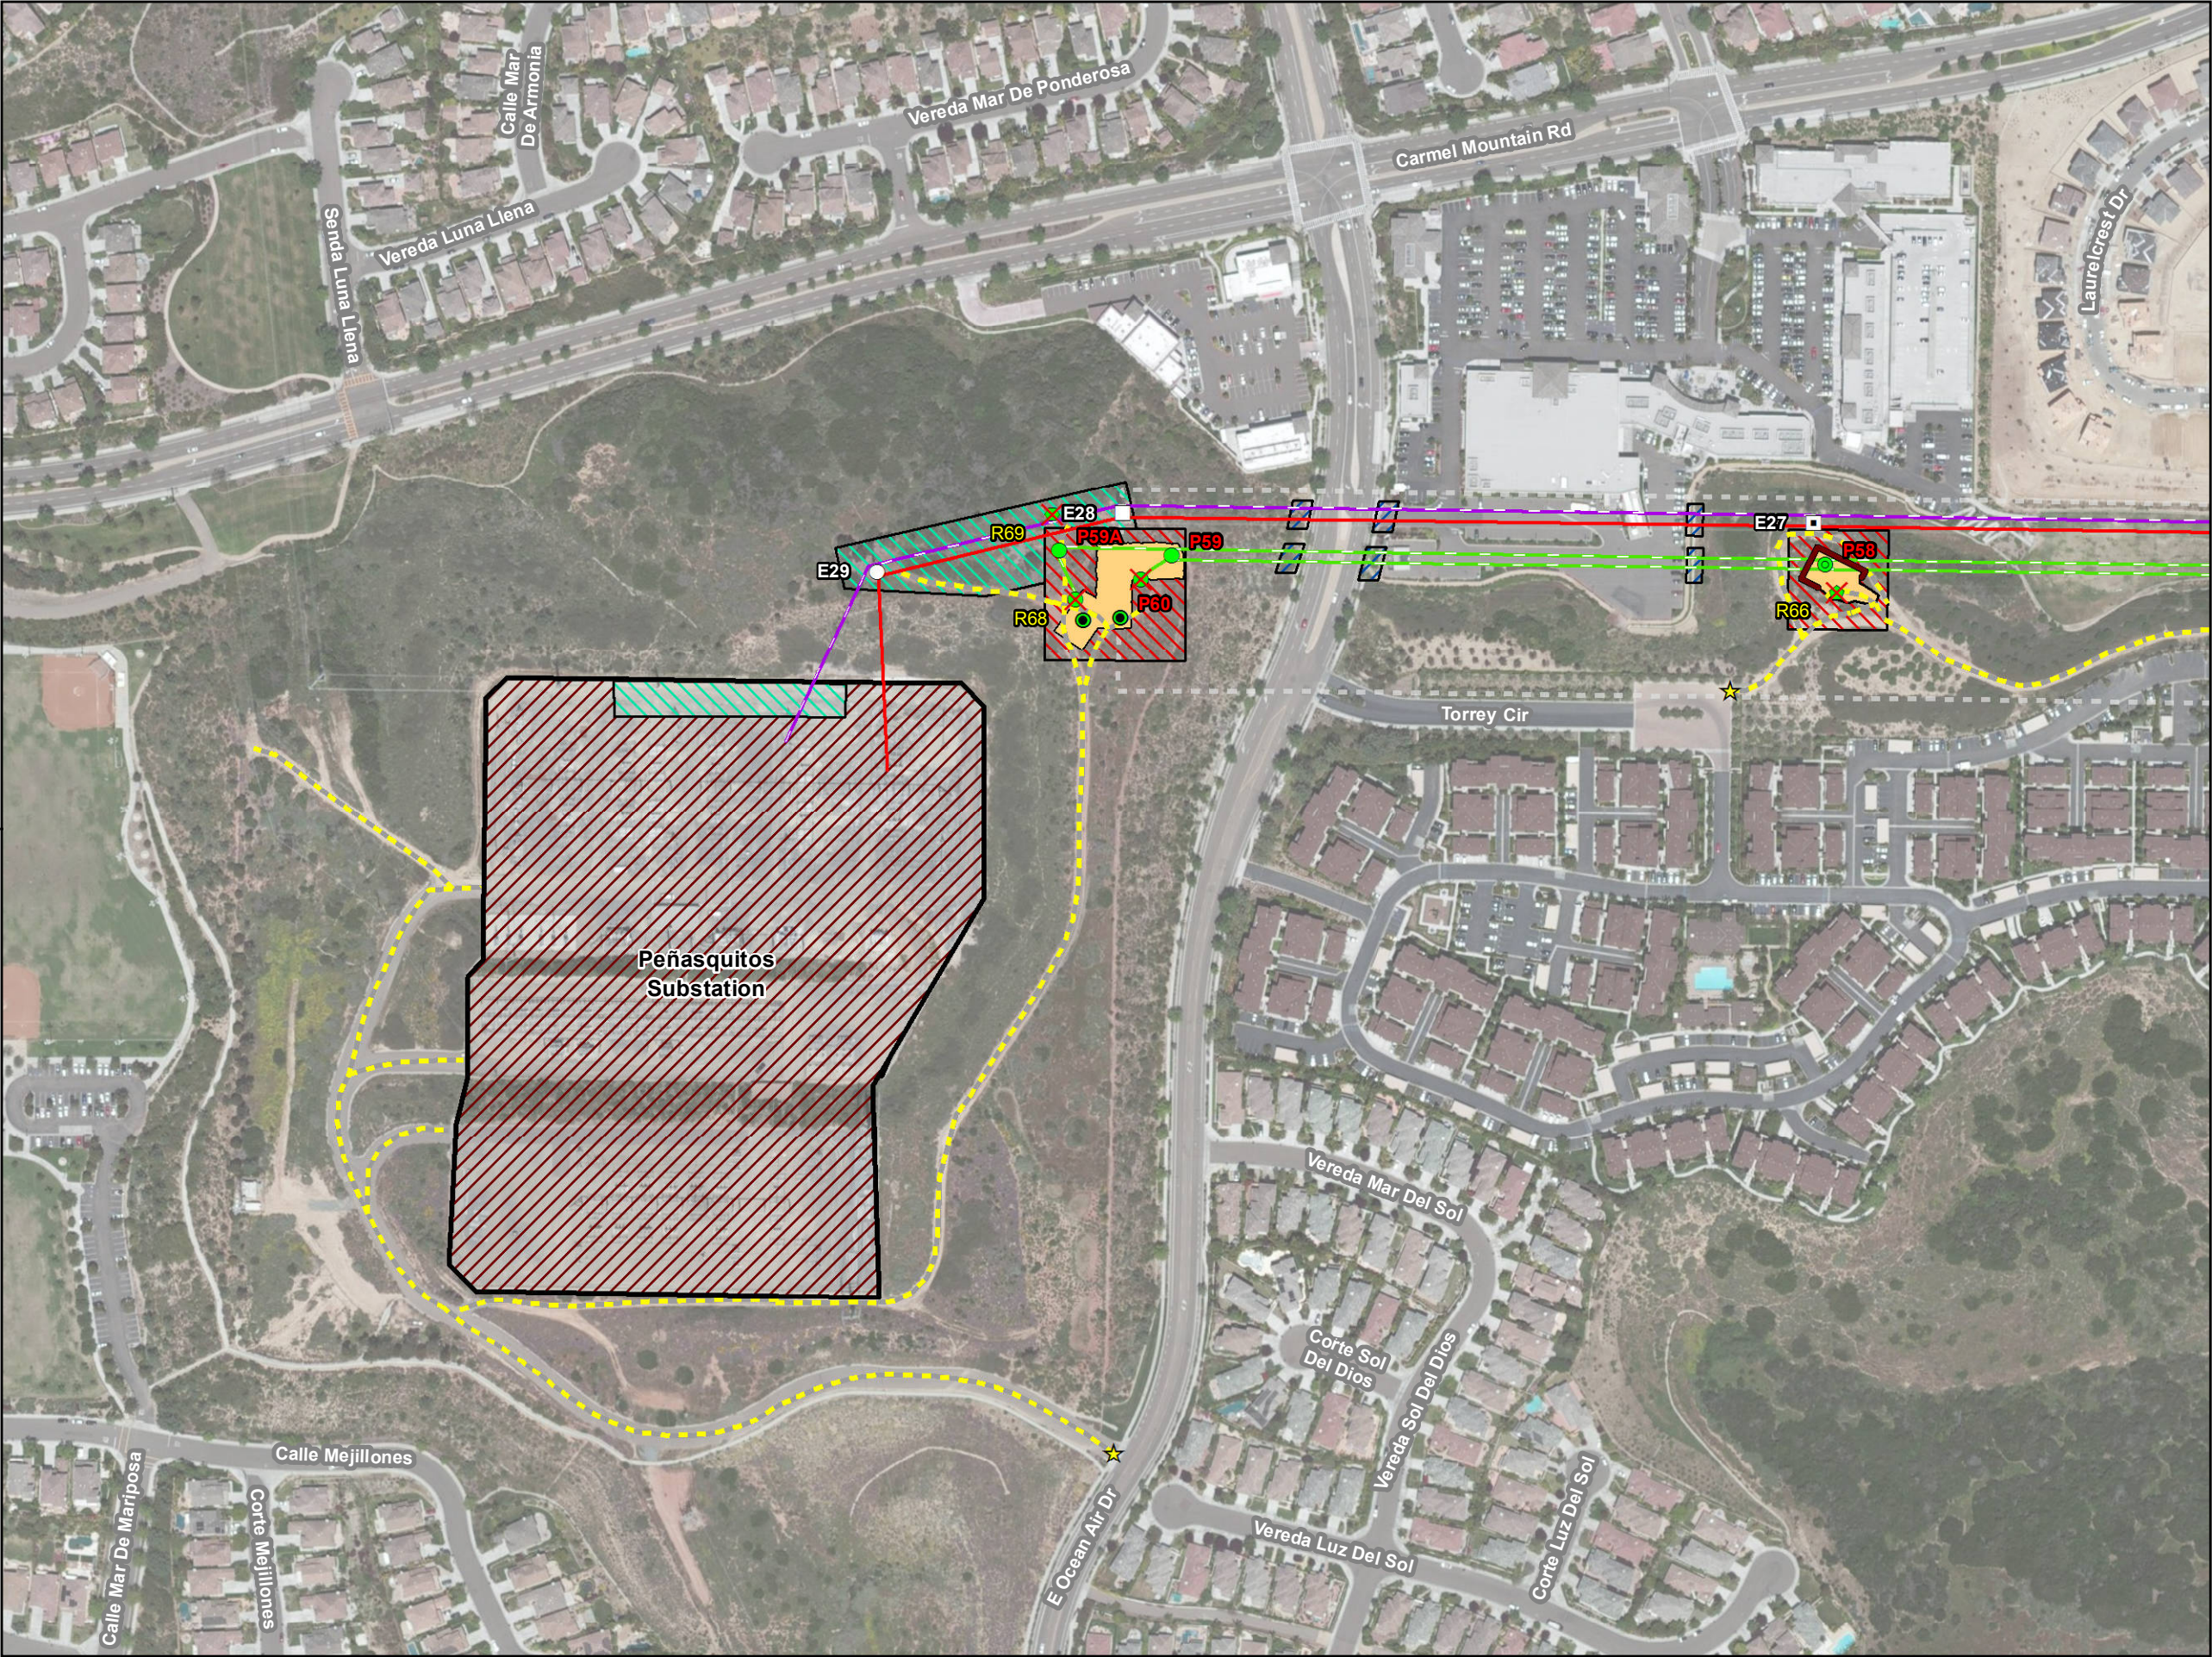

Sycamore-Peñasquitos 230-kV Transmission Line Project
Admin Draft EIR
Project Detail: Map 36 of 45

Legend

- Proposed Structures**
- 69-kV Steel Cable Pole (Dead End)
 - 69-kV Tubular Steel Pole (Tangent)
 - 69-kV Tubular Steel Pole (Dead End)
 - Retaining Wall
- Existing Structures (To Remain)**
- 230-kV Steel Lattice Tower (Tangent)
 - 230-kV Steel Lattice Tower (Dead End)
 - 230-kV Tubular Steel Pole (Dead End)
- Existing Structures (To Remove)**
- 69-kV Wood Cable Pole
 - 69-kV Wood H-Frame
 - 69-kV Wood Monopole
- Transmission Lines**
- 230-kV (Proposed Overhead)
- Power Lines**
- 138-kV (Reconductor Overhead)
 - 69-kV (Reconductor Overhead)
- Substation**
- Access Point
 - Access Road
- Work Areas**
- Structure Pad
 - Structure Installation/Removal
 - Stringing Site
 - Guard Structure
 - Staging Yard
 - SDG&E Right-of-Way



**Sycamore-Peñasquitos 230-kV
Transmission Line Project**
Admin Draft EIR
Project Detail: Map 37 of 45

Legend

- Existing Structures (To Remain)**
- 230-kV Steel Lattice Tower (Tangent)
 - 230-kV Steel Lattice Tower (Dead End)
 - 230-kV Tubular Steel Pole (Dead End)
 - Access Point
 - Access Road
- Work Areas**
- Encina Tap Reconfiguration
 - Guard Structure
 - Laydown

Map Created: 2/6/2015
Aerial Imagery Captured: 5/3/2010
Scale = 1:3,000

PANORAMA
ENVIRONMENTAL, INC.



**Sycamore-Peñasquitos 230-kV
Transmission Line Project**
Admin Draft EIR
Project Detail: Map 38 of 45

- Legend**
- Existing Structures (To Remain)**
- 230-kV Steel Lattice Tower (Dead End)
 - ★ Access Point
 - Access Road
- Work Areas**
- ▨ Encina Tap Reconfiguration



**Sycamore-Peñasquitos 230-kV
Transmission Line Project**
Admin Draft EIR
Project Detail: Map 39 of 45

Legend

- Existing Structures (To Remain)**
- 230-kV Steel Lattice Tower (Dead End)
 - ⬠ 230-kV Wood H-Frame (Dead End)
 - ★ Access Point
 - Access Road
- Work Areas**
- ▨ Phase Transposition
 - ▨ Laydown

Map Created: 2/6/2015
Aerial Imagery Captured: 5/3/2010
Scale = 1:3,000

500 Feet




**Sycamore-Peñasquitos 230-kV
Transmission Line Project**
Admin Draft EIR
Project Detail: Map 40 of 45

Legend

- Existing Structures (To Remain)**
- 230-kV Steel Lattice Tower (Tangent)
 - 230-kV Wood H-Frame (Dead End)
 - Access Point
 - Access Road
- Work Areas**
- Phase Transposition

Map Created: 2/6/2015
Aerial Imagery Captured: 5/3/2010
Scale = 1:3,000
500 Feet

PANORAMA
ENVIRONMENTAL, INC.

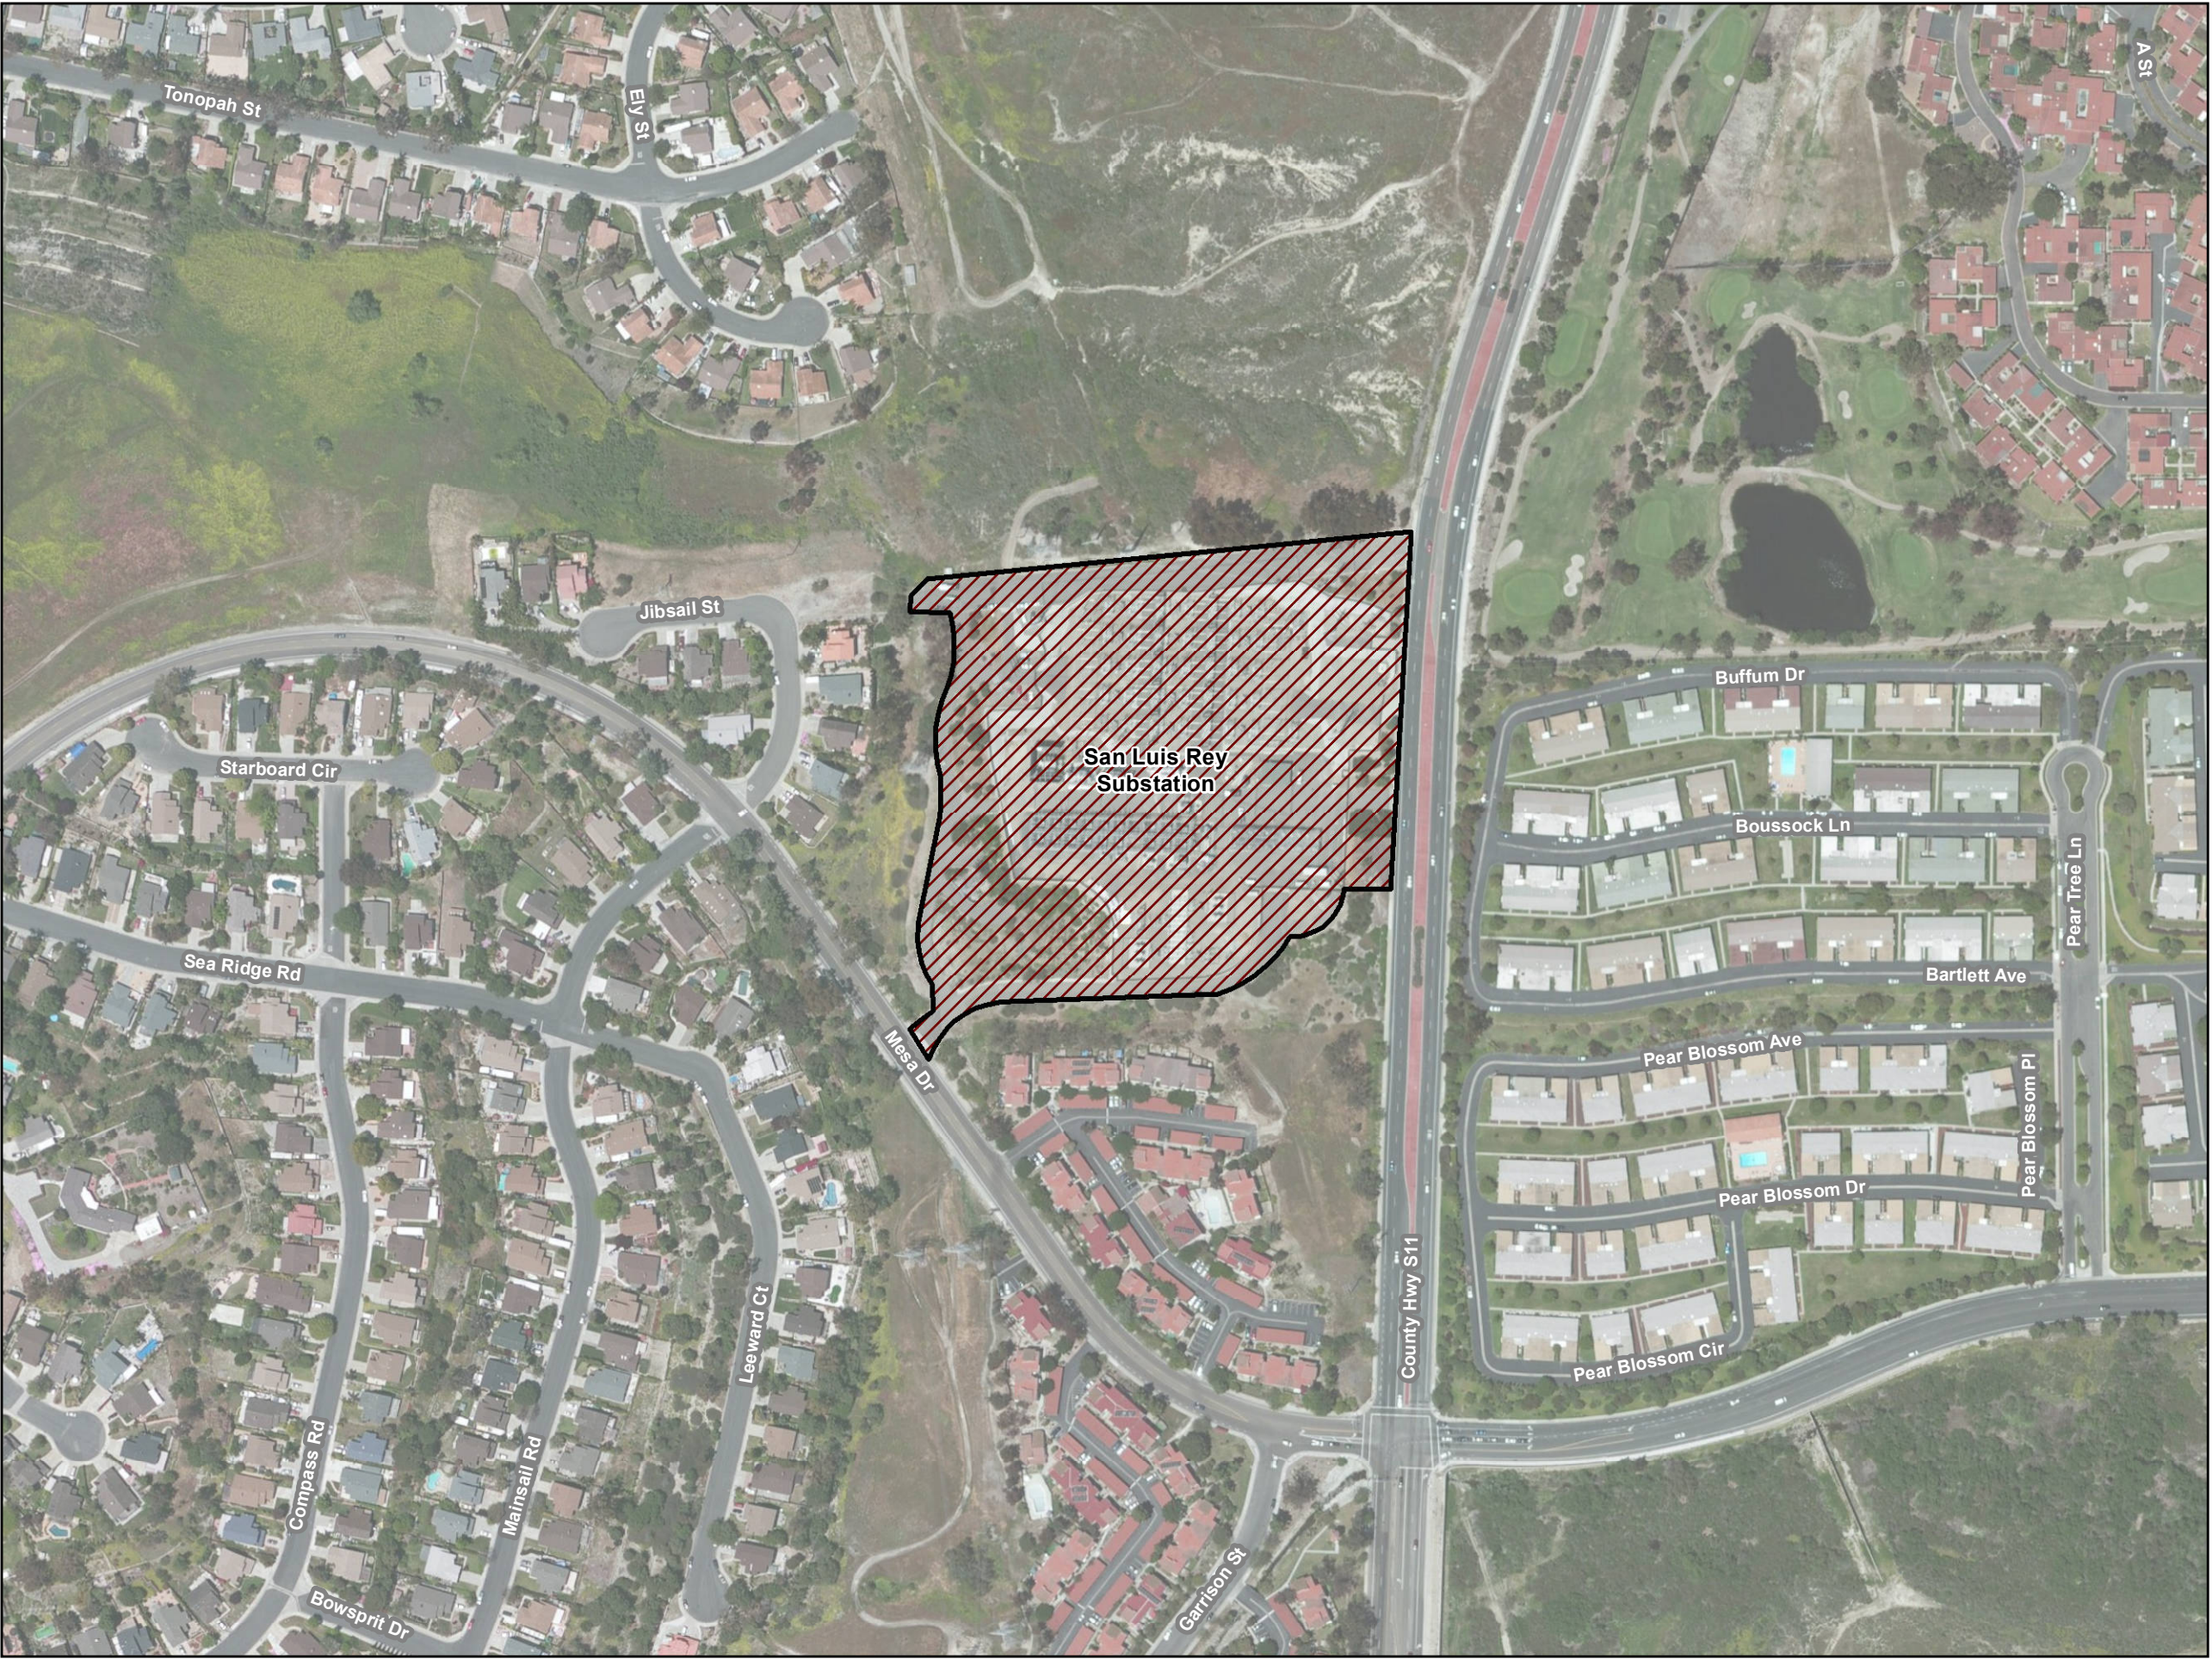


- Legend**
- Substation
 - Work Areas**
 - Staging Yard



**Sycamore-Peñasquitos 230-kV
Transmission Line Project**
Admin Draft EIR
Project Detail: Map 42 of 45

- Legend**
- ★ Access Point
 - Work Areas**
 -  Staging Yard

 Map Created: 2/6/2015
Aerial Imagery Captured: 5/3/2010
Scale = 1:3,000

  500 Feet

PANORAMA
ENVIRONMENTAL, INC.



Legend

★ Access Point

Work Areas

▨ Staging Yard



Map Created: 2/6/2015
Aerial Imagery Captured: 5/3/2010
Scale = 1:3,000

500 Feet



- Legend**
- ★ Access Point
 - Work Areas**
 - Staging Yard



- Legend**
-  Substation
 - Work Areas**
 -  Staging Yard