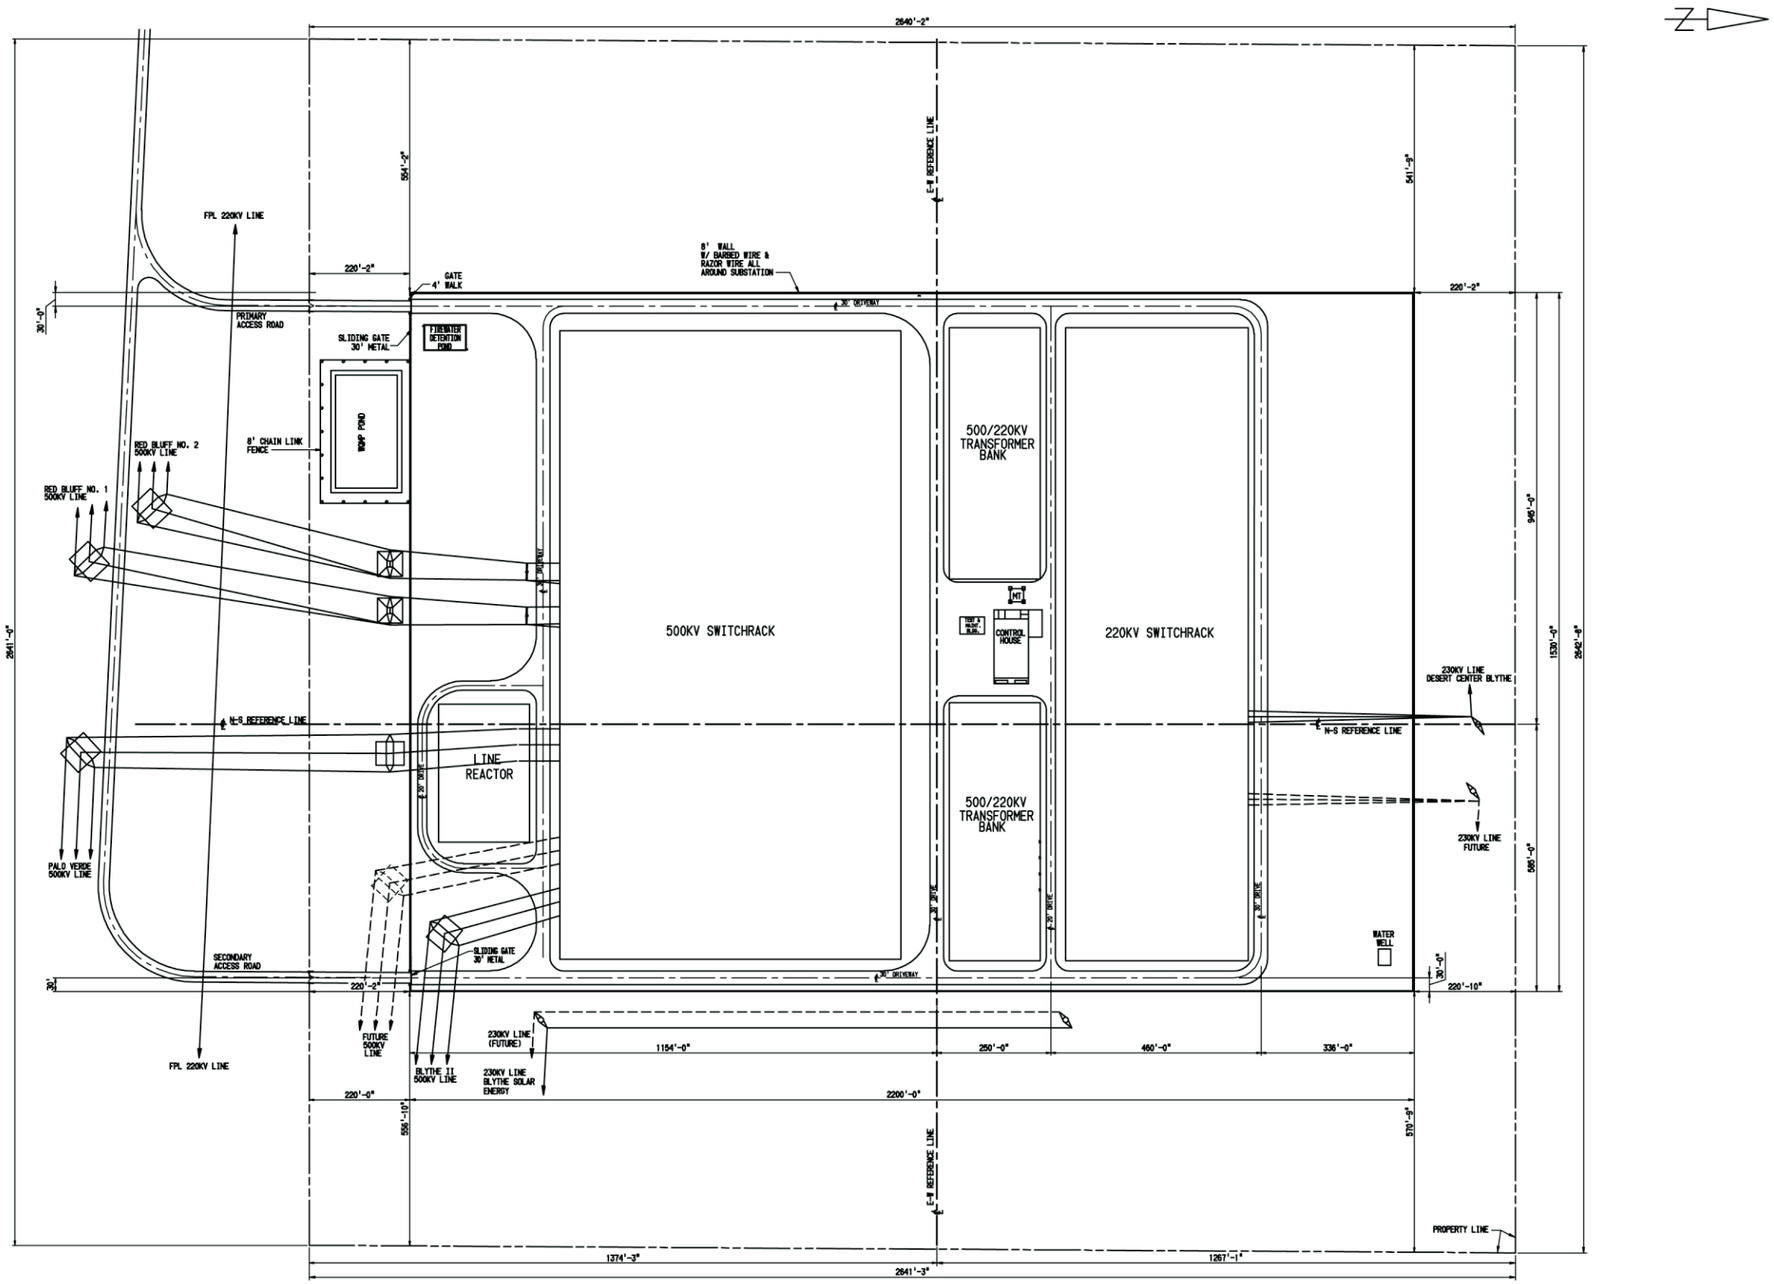

Source: SCE, 2011b.

Figure B-2a
Substation Layout