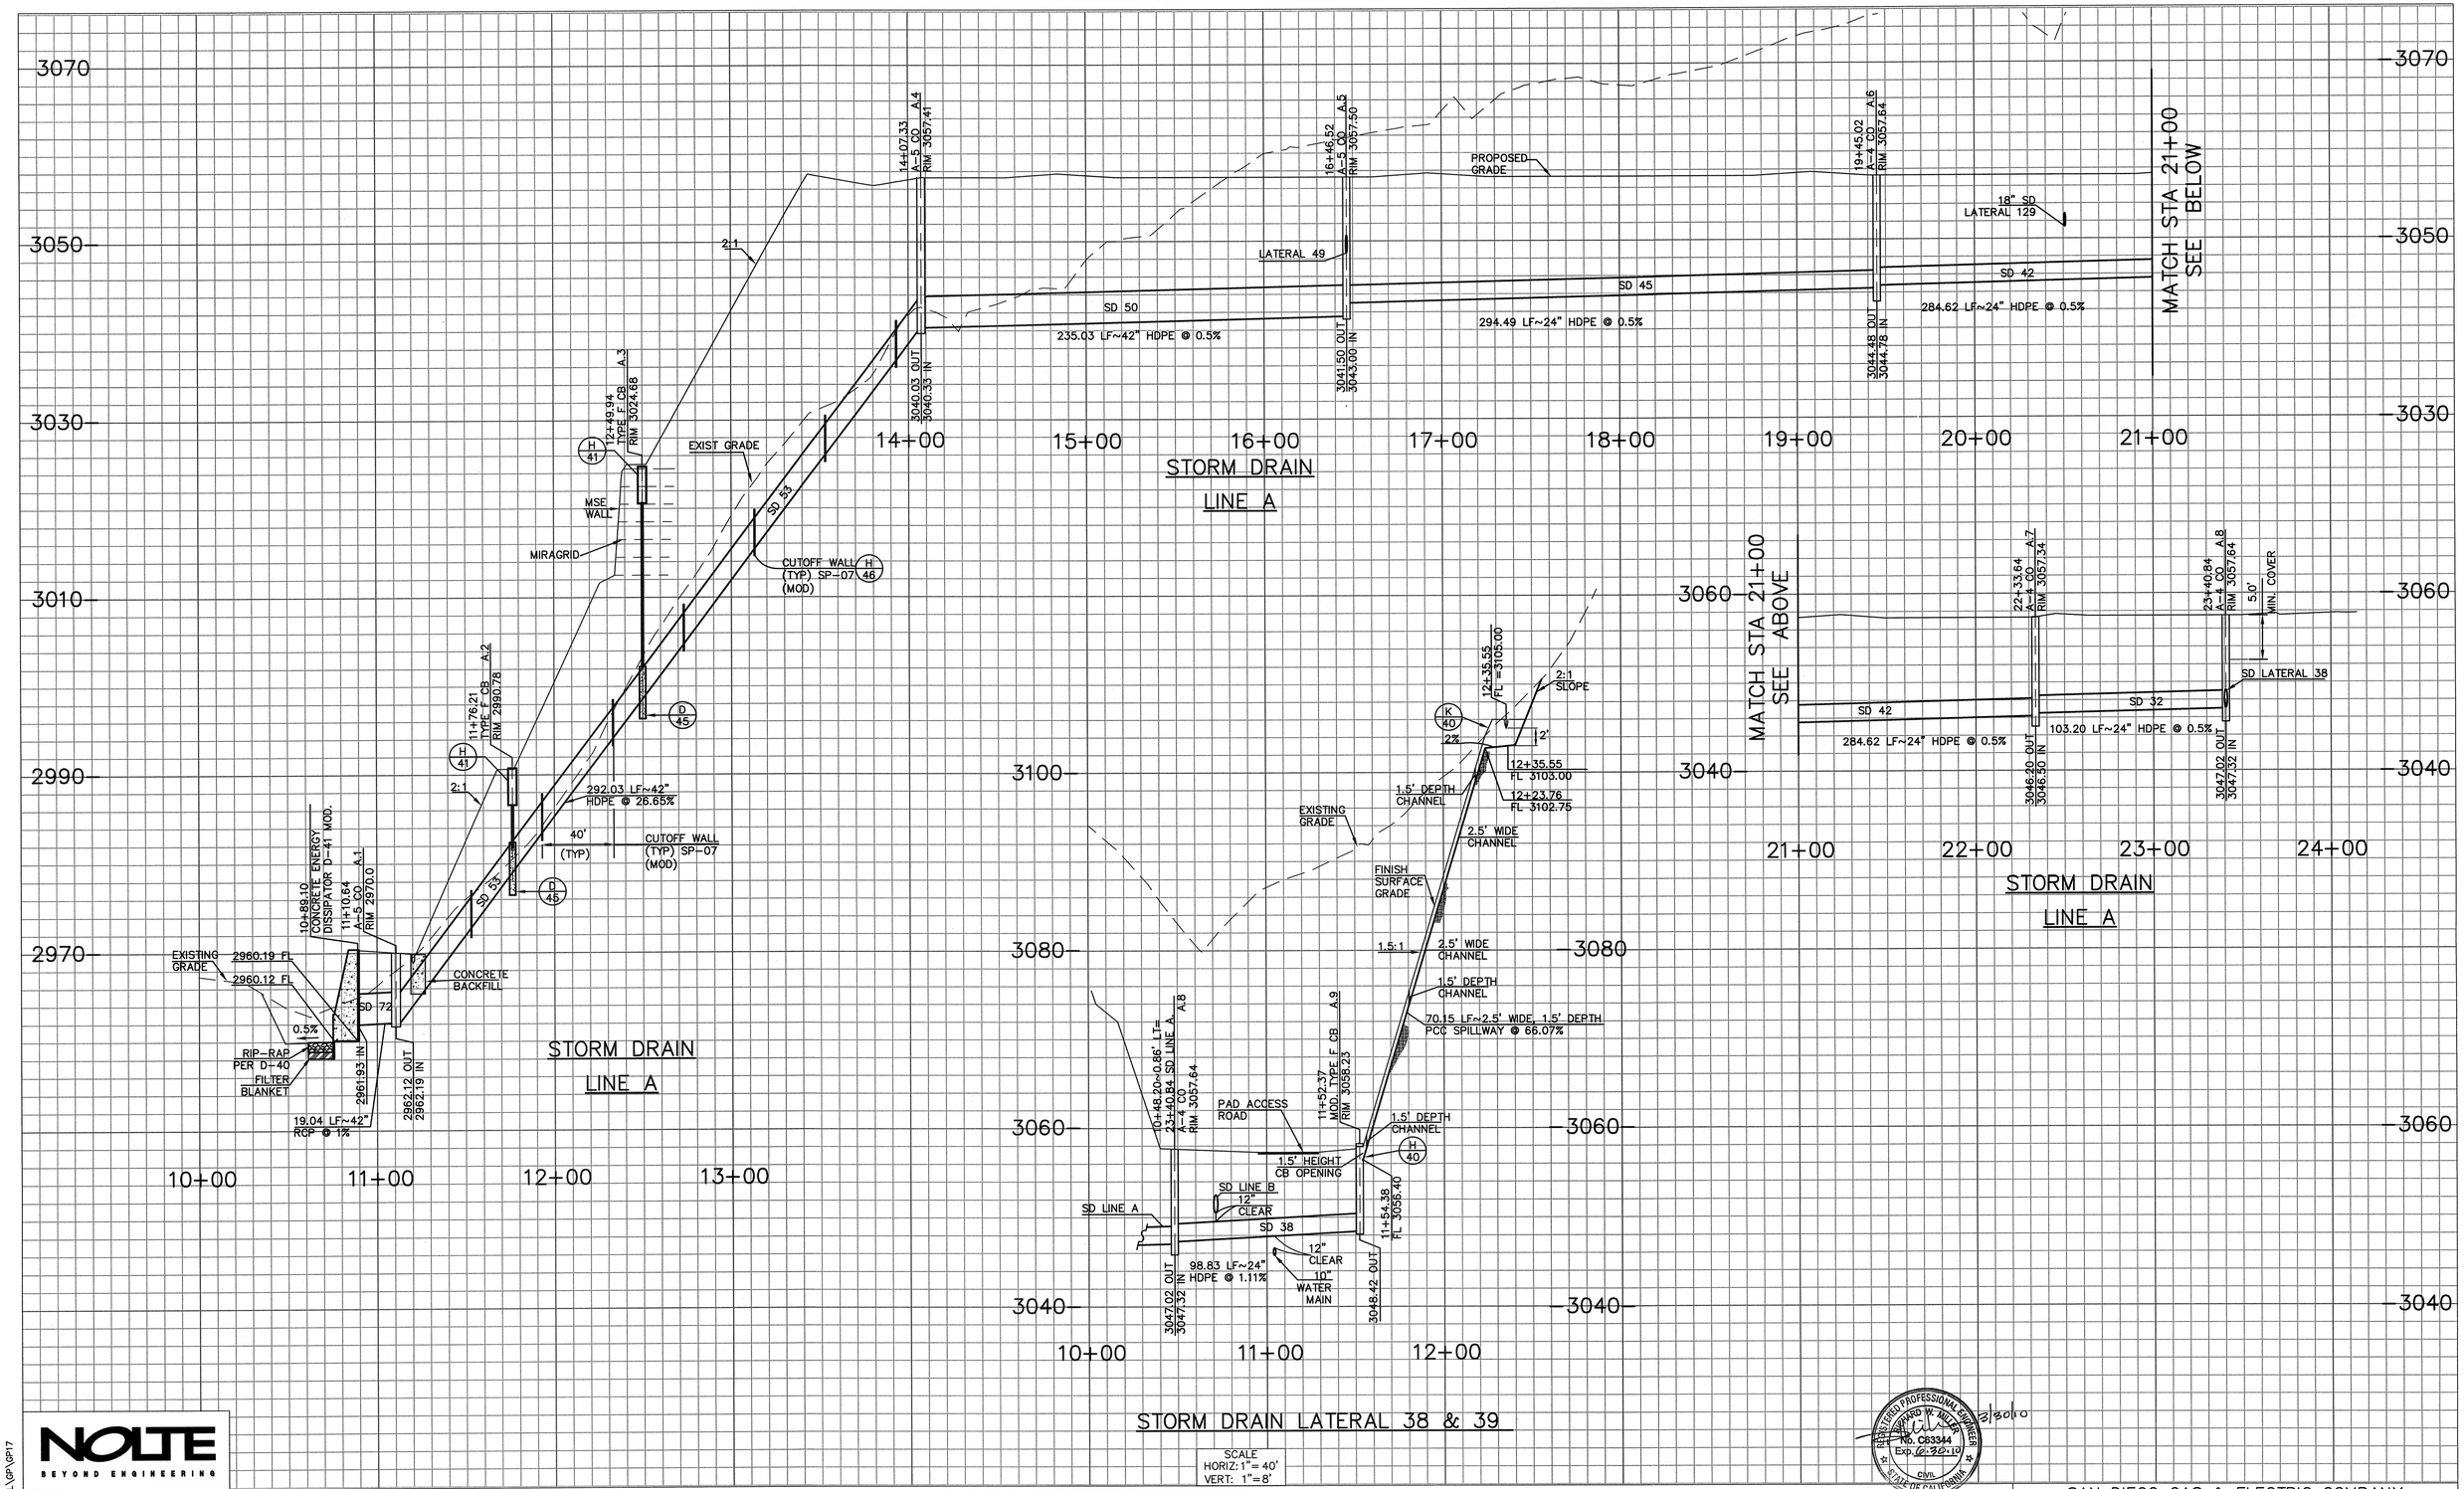

SCALE
HORIZ: 1"= 40'
VERT: 1"=8'

NOLTE
BEYOND ENGINEERING

REGISTERED PROFESSIONAL ENGINEER
RICHARD W. NELSON
No. C63344
Exp. 12-31-10
CIVIL
STATE OF CALIFORNIA

REVISIONS

NO.	WORK DONE	DATE:	BY:	APP'D:	NO.	WORK DONE	DATE:	BY:	APP'D:	NO.	WORK DONE	DATE:	BY:	APP'D:	NO.	WORK DONE	DATE:	BY:	APP'D:

SAN DIEGO GAS & ELECTRIC COMPANY
SAN DIEGO, CALIFORNIA

SUNCREST SUBSTATION

STORM DRAIN PROFILES

DRAWN BY: MJ	DATE: 3/24/10	SCALE: 1"=40'	W.O.: –	REV.: 0	SCR-C-017
CHECKED BY: RWM	DATE: –				
APPROVED BY: CR	DATE: –	SHEET 17 OF 66			
CAD NO.: GP17	PLOT SCALE: 1=1				

N:\SD8039600\CADD\USFS\CIVIL\GP\GP17
XREFS