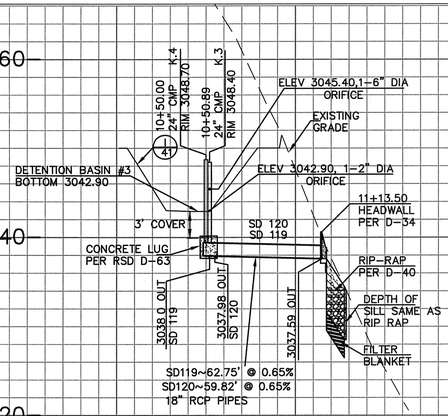

STORM DRAIN OUTFALL
LINE K

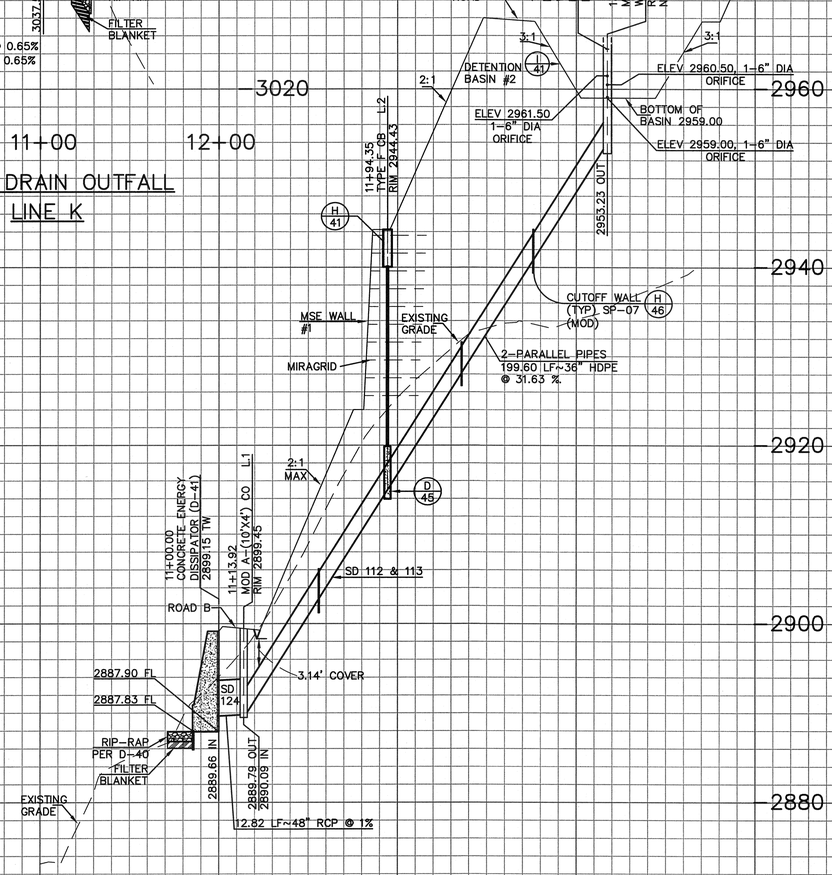

STORM DRAIN OUTFALL
LINE L

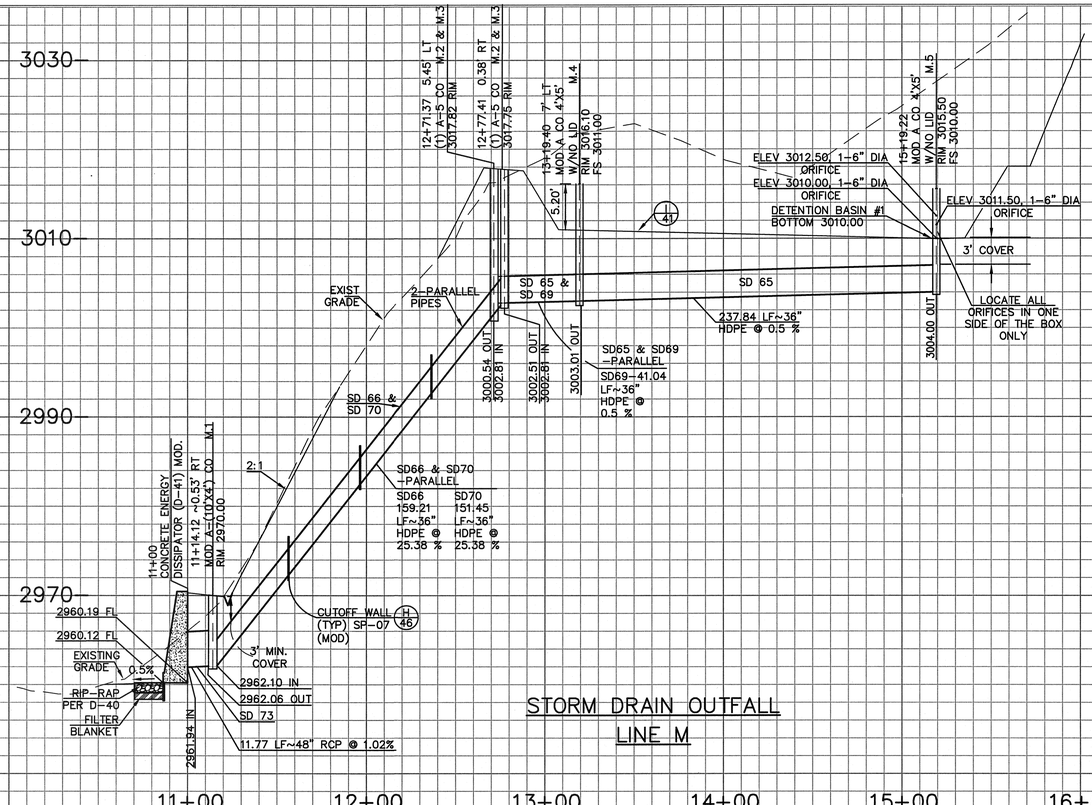

STORM DRAIN OUTFALL
LINE M

SCALE
HORIZ: 1"= 40'
VERT: 1"= 8'

REGISTERED PROFESSIONAL ENGINEER
RICHARD W. MICHEL
No. C63344
Exp. 6-30-10
CIVIL
STATE OF CALIFORNIA
3/30/10

NOLTE
BEYOND ENGINEERING

REVISIONS

NO.	WORK DONE	DATE:	BY:	APP'D:	NO.	WORK DONE	DATE:	BY:	APP'D:	NO.	WORK DONE	DATE:	BY:	APP'D:	NO.	WORK DONE	DATE:	BY:	APP'D:

SAN DIEGO GAS & ELECTRIC COMPANY
SAN DIEGO, CALIFORNIA
SUNCREST SUBSTATION
STORM DRAIN PROFILES

DRAWN BY: MJ	DATE: 3/24/10	SCALE: 1"=40'	W.O.: –	REV.: 0	SCR-C-023
CHECKED BY: RWM	DATE: –				
APPROVED BY: CR	DATE: –	SHEET 23 OF 66			
CAD NO.: GP23	PLOT SCALE: 1=1				

N:\SD8039600\CADD\USFS\CIVIL\GP\GP23
XREFS: