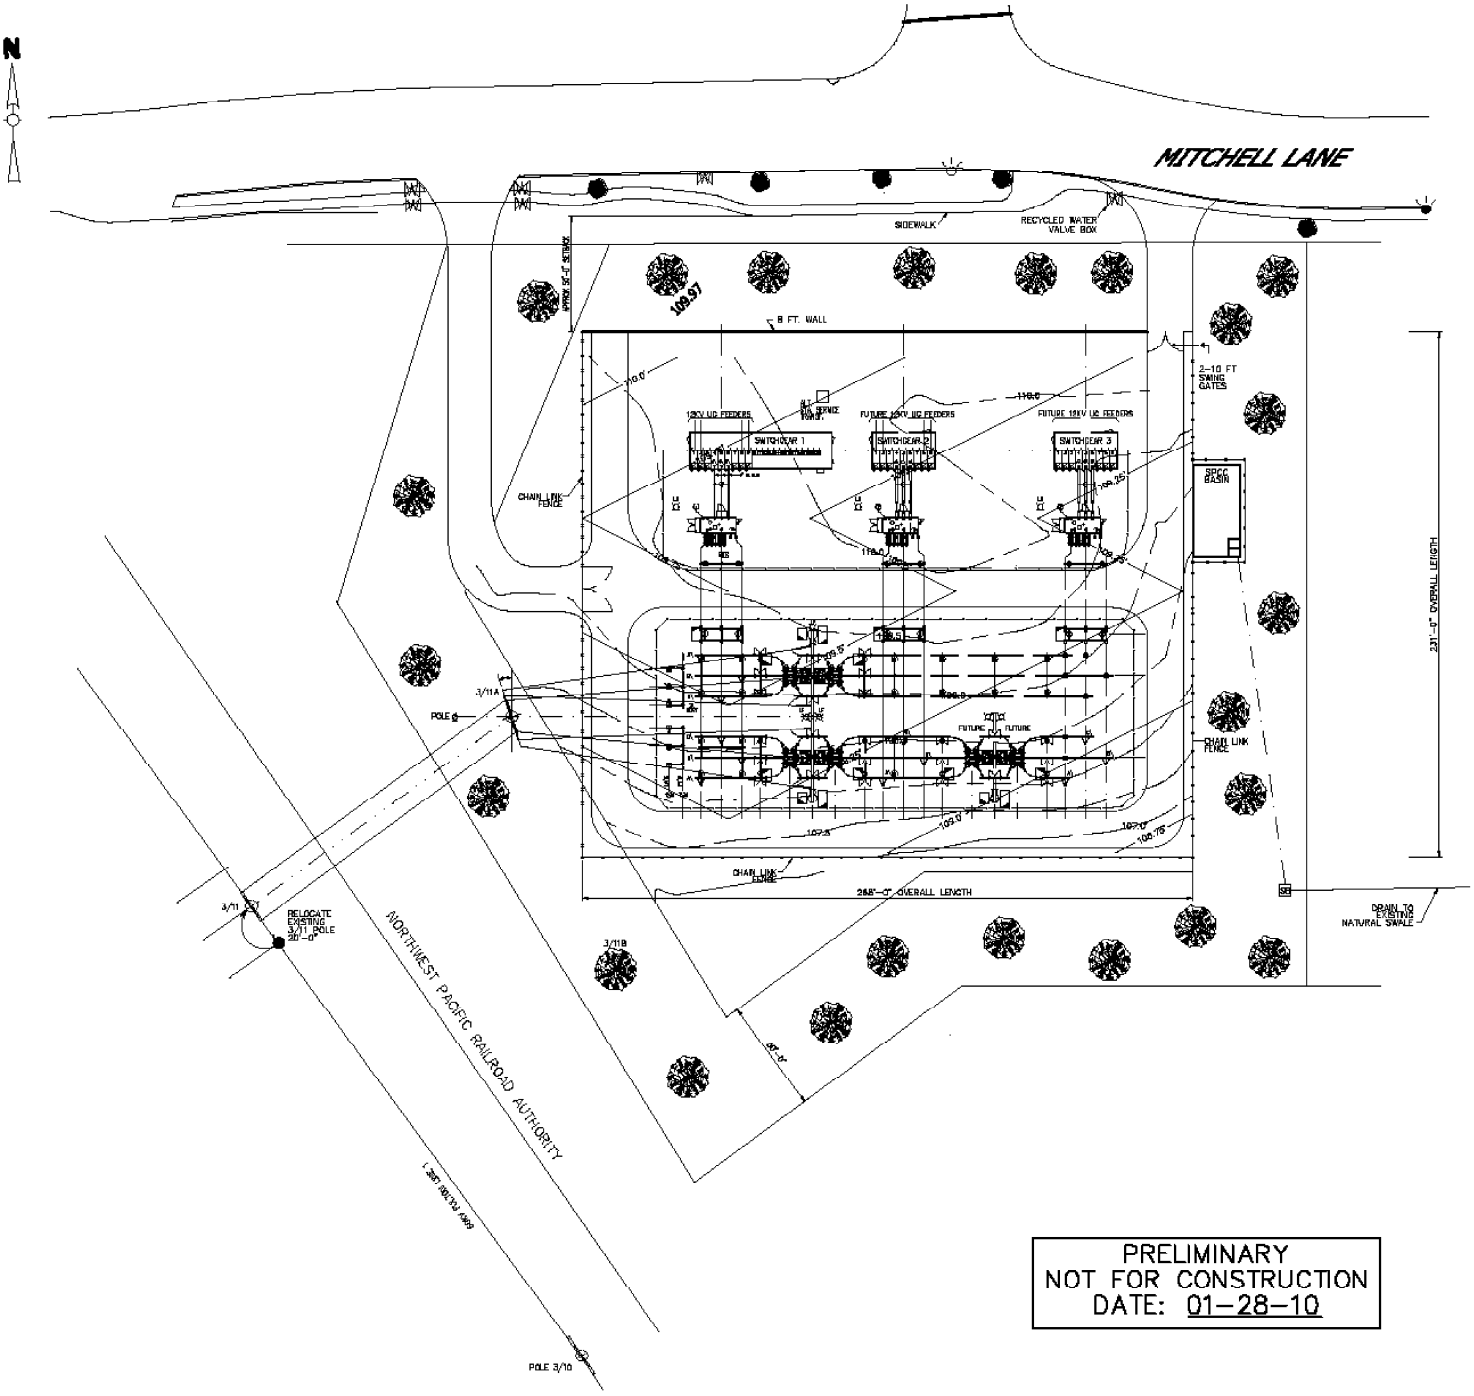

FIGURE 1-4
Typical Three-Bank Substation Layout
Windsor Substation Project

NOT TO SCALE

Preliminary and subject to change based on California Public Utilities Commission requirements, final engineering, and other factors.

N