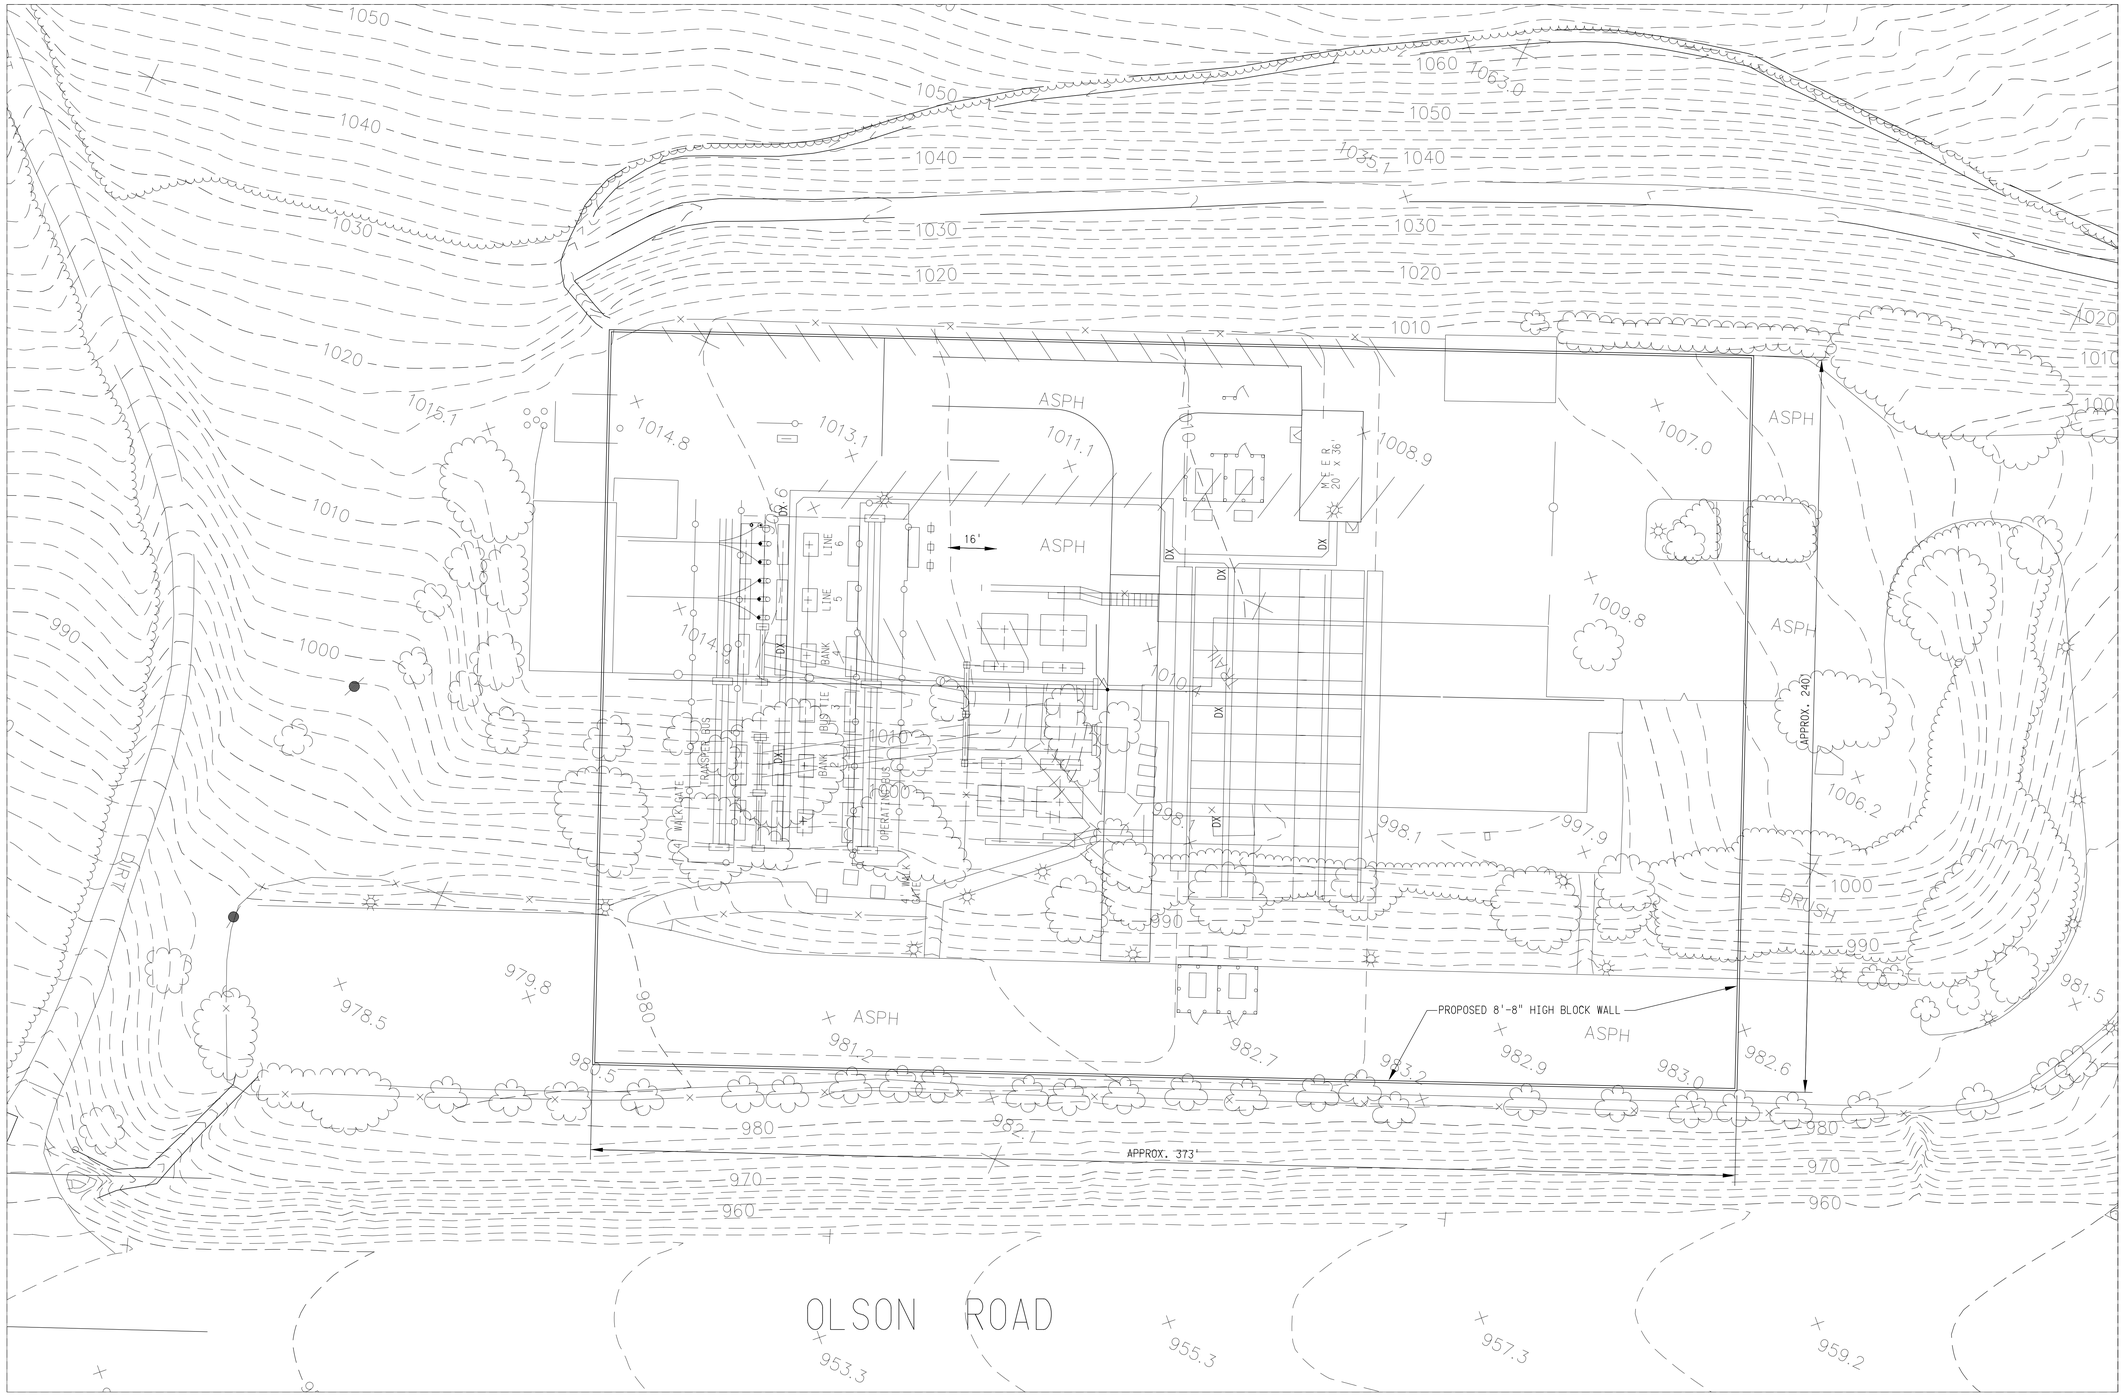

SCALE: 1"=20'

NORTH

DWG. LIST M=_____ SH._____
* REVISE ON AUTOCAD SYSTEM ONLY *

C:\Documents and Settings\kao\My Documents\A_Projects\Presidential (formerly Simi) Substation\Design\Preliminary\Post Trans.Mtg 8.6.08\PRESIDENTIAL_GP_r8.29.08.dwg 1/26/2009 3:47:09 PM PST

NO.	REVISIONS	DATE	P.E.	QAE	SUPV	APPROVED	ENGR	CK'D	MADE	I.D.

REFERENCE DRAWINGS

REFERENCE DRAWINGS

LOCATION: PRESIDENTIAL SUBSTATION

ALTERNATE SITE "B" ROUGH LAYOUT PLAN

SOUTHERN CALIFORNIA EDISON An EDISON INTERNATIONAL Company

SHEET NO. C-1

SCALE: 1"=20'-0"

1 OF 1 SHTS.

SCE E4-652-CADD 03-85